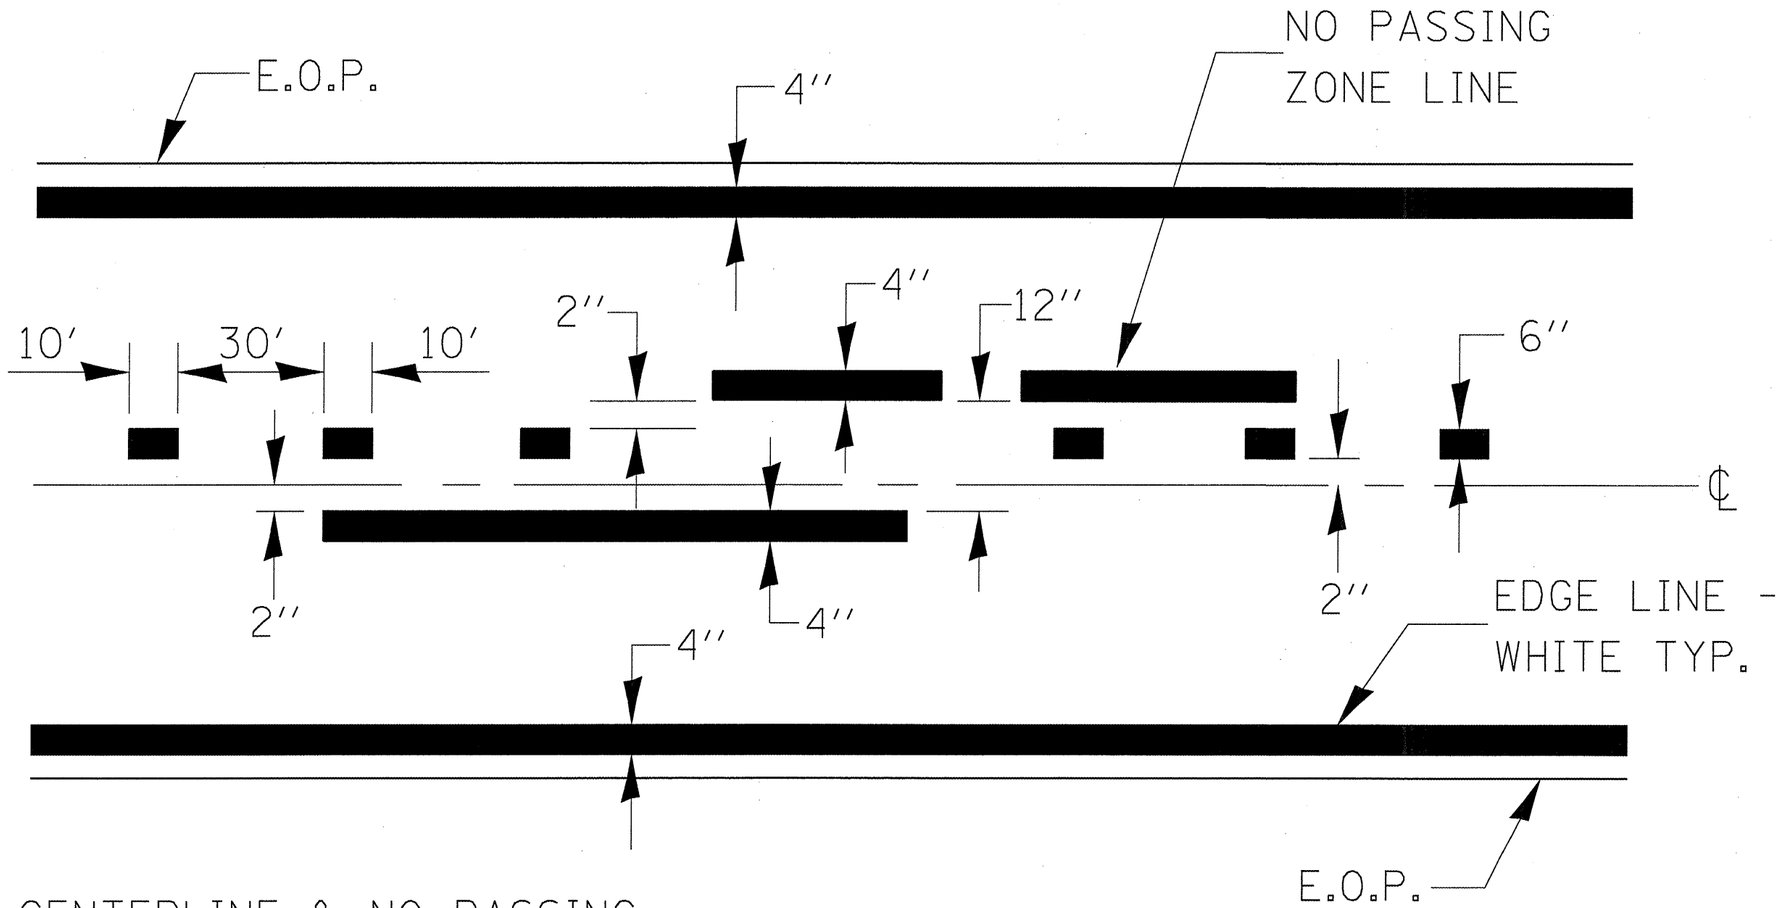

CENTERLINE & NO PASSING
ZONE LINES - YELLOW (SEE TYPICAL SECTIONS)

PAVEMENT MARKING

FILE NAME = c:\pw_work\pwidot\carpenterdj\d0268140\D366843-sht-details.dgn	USER NAME = carpenterdj	DESIGNED - RLW	REVISED -
		DRAWN - RLW	REVISED -
	PLOT SCALE = 100.0000 '/ in.	CHECKED - ___	REVISED -
	PLOT DATE = 4/5/2012	DATE - _____	REVISED -

STATE OF ILLINOIS
DEPARTMENT OF TRANSPORTATION

TYPICAL PAVEMENT MARKING DETAILS

SCALE: _____ | SHEET NO. 1 OF 2 SHEETS | STA. _____ TO STA. _____

F.A.P. RTE.	SECTION	COUNTY	TOTAL SHEETS	SHEET NO.
316	(114)I	BUREAU	12	6
		CONTRACT NO. 66C11		
		ILLINOIS FED. AID PROJECT		