Location 3(IL 40 over I–74 and Farm Creek Diversion Channel)
For Information Only S.N. 090–0153

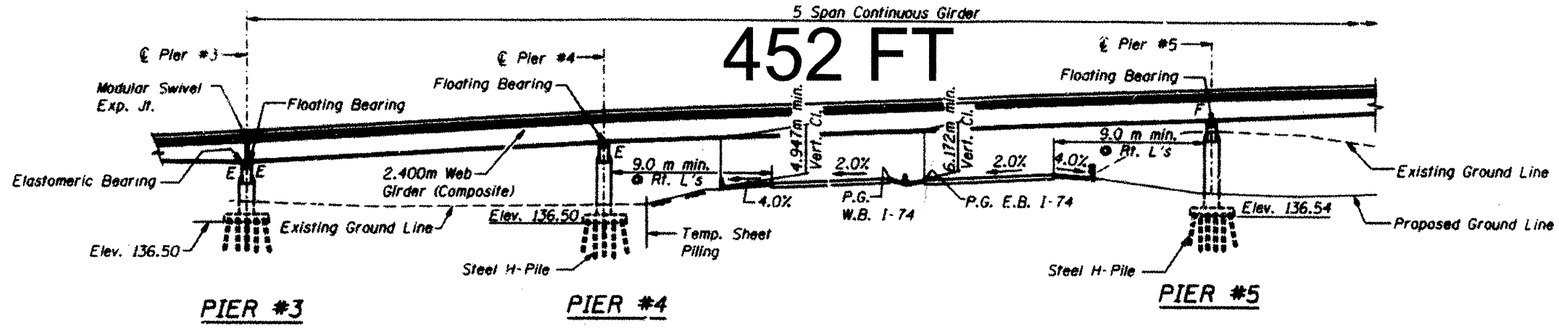

ELEVATION

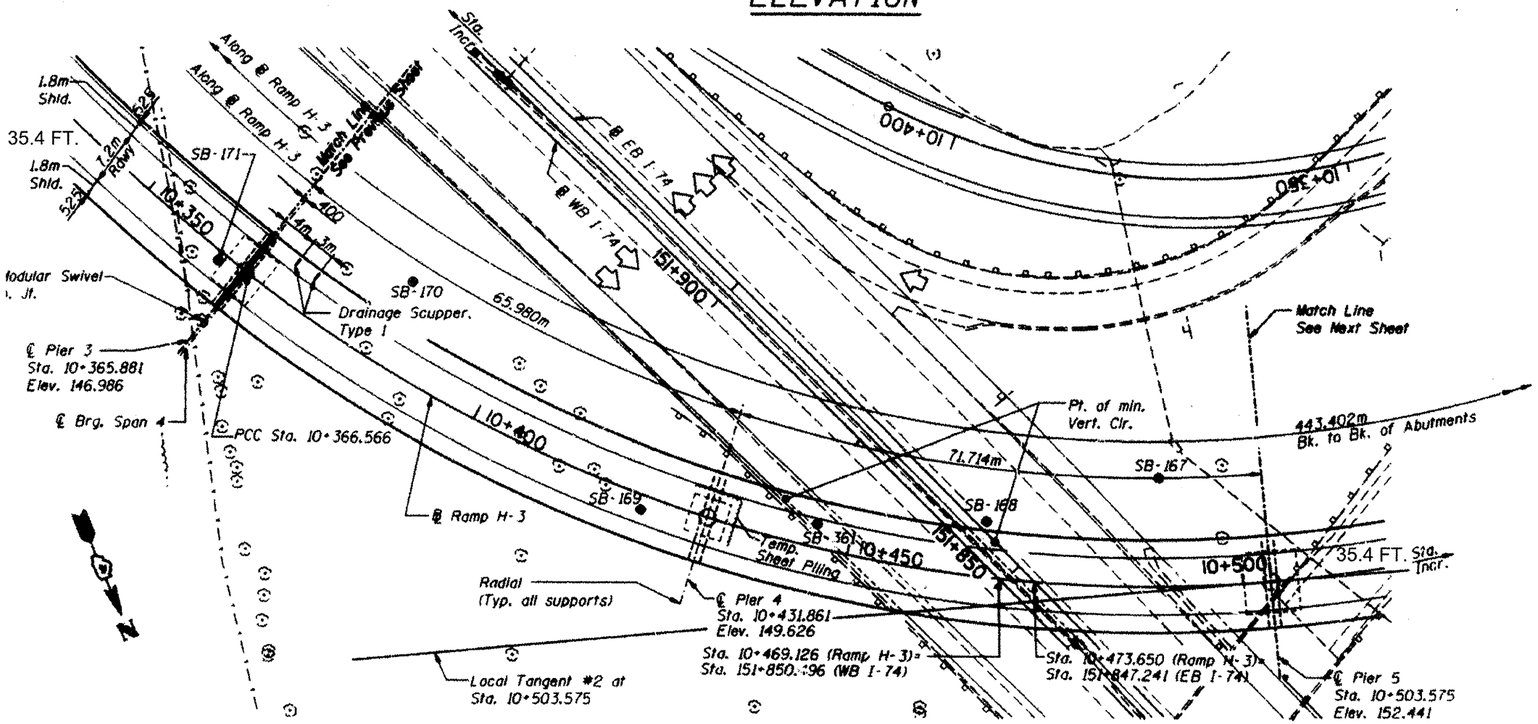

PLAN

FILE NAME = D4 washing 68A99 June 2012.dgn	USER NAME = AdadeSA	DESIGNED -	REVISED -	STATE OF ILLINOIS DEPARTMENT OF TRANSPORTATION		F.A. RTE.	SECTION	COUNTY	TOTAL SHEETS	SHEET NO.
		DRAWN -	REVISED -			var	D4 Bridge Washing 2012	Tazewell	8	7
	PLOT SCALE = 2.1323 ' / in.	CHECKED -	REVISED -					CONTRACT NO. 68A99		
	PLOT DATE = 3/28/2012	DATE -	REVISED -		SCALE: SHEET OF SHEETS STA. TO STA.			ILLINOIS FED. AID PROJECT		