CONTRACT NO. 72829

F.A. RTE.	SECTION	COUNTY	TOTAL SHEETS	SHEET NO.
75	84-12; 11-3	•	729	631

STA. 79+00.00 TO STA. 81+00.00

FED. ROAD DIST. NO. 5 | ILLINOIS | FED. AID PROJECT

• SANGAMON AND CHRISTIAN

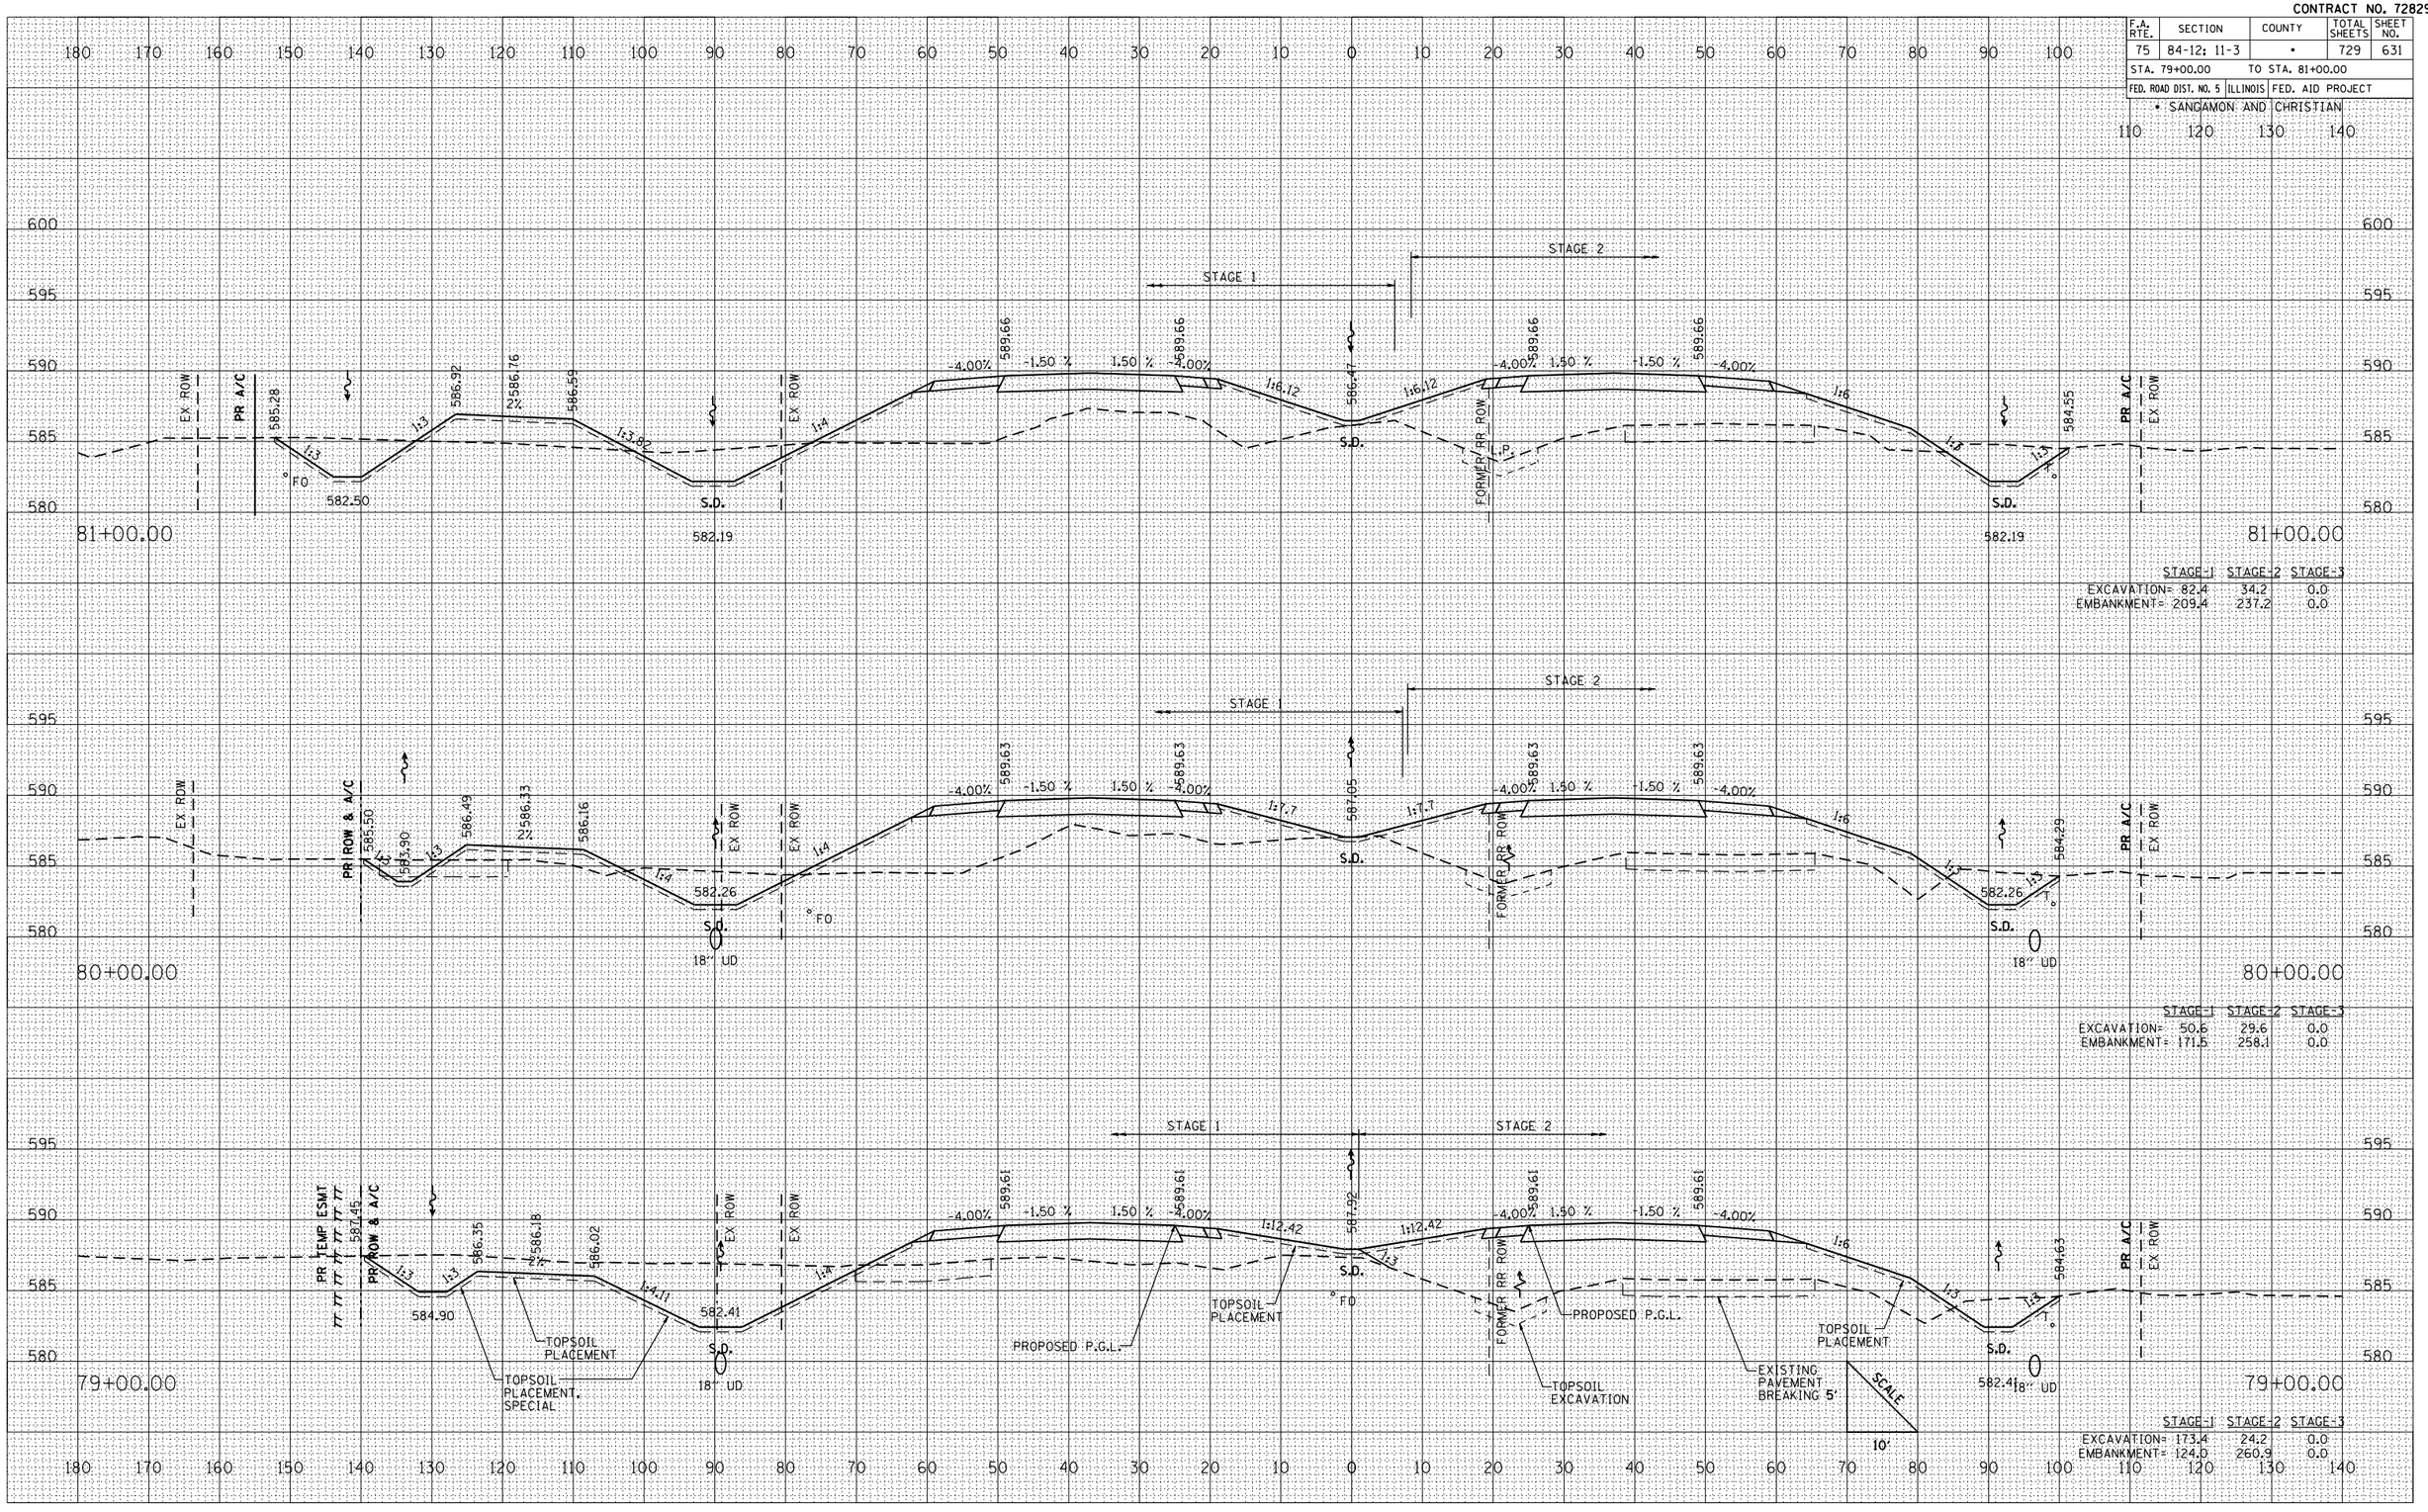

	STAGE-1	STAGE-2	STAGE-3
EXCAVATION=	82.4	34.2	0.0
EMBANKMENT=	209.4	237.2	0.0

	STAGE-1	STAGE-2	STAGE-3
EXCAVATION=	50.6	29.6	0.0
EMBANKMENT=	171.5	258.1	0.0

	STAGE-1	STAGE-2	STAGE-3
EXCAVATION=	173.4	24.2	0.0
EMBANKMENT=	124.0	260.9	0.0

FINAL SURVEY | NOTE BOOK NO. | SURVEYED | PLOTTED | TEMPLATE | AREAS | AREAS CHECKED | BY | DATE

ORIGINAL SURVEY | NO. | SURVEYED | PLOTTED | TEMPLATE | AREAS | AREAS CHECKED | BY | DATE

PLOT DATE = 3/23/2012
FILE NAME = L:\IDOT\0306601\drawsheets\0672829\drawsheets\0672829-dgn
PLOT SCALE = 21.1765 ' / IN.
REFERENCE = REF

CROSS SECTIONS: IL. RTE. 29 – STA. 79+00 TO STA. 81+00