CONTRACT NO. 72829

F.A. RTE.	SECTION	COUNTY	TOTAL SHEETS	SHEET NO.
75	84-12; 11-3	•	729	635
STA. 91+00.00		TO STA. 93+00.00		
FED. ROAD DIST. NO. 5	ILLINOIS	FED. AID PROJECT		

• SANGAMON AND CHRISTIAN

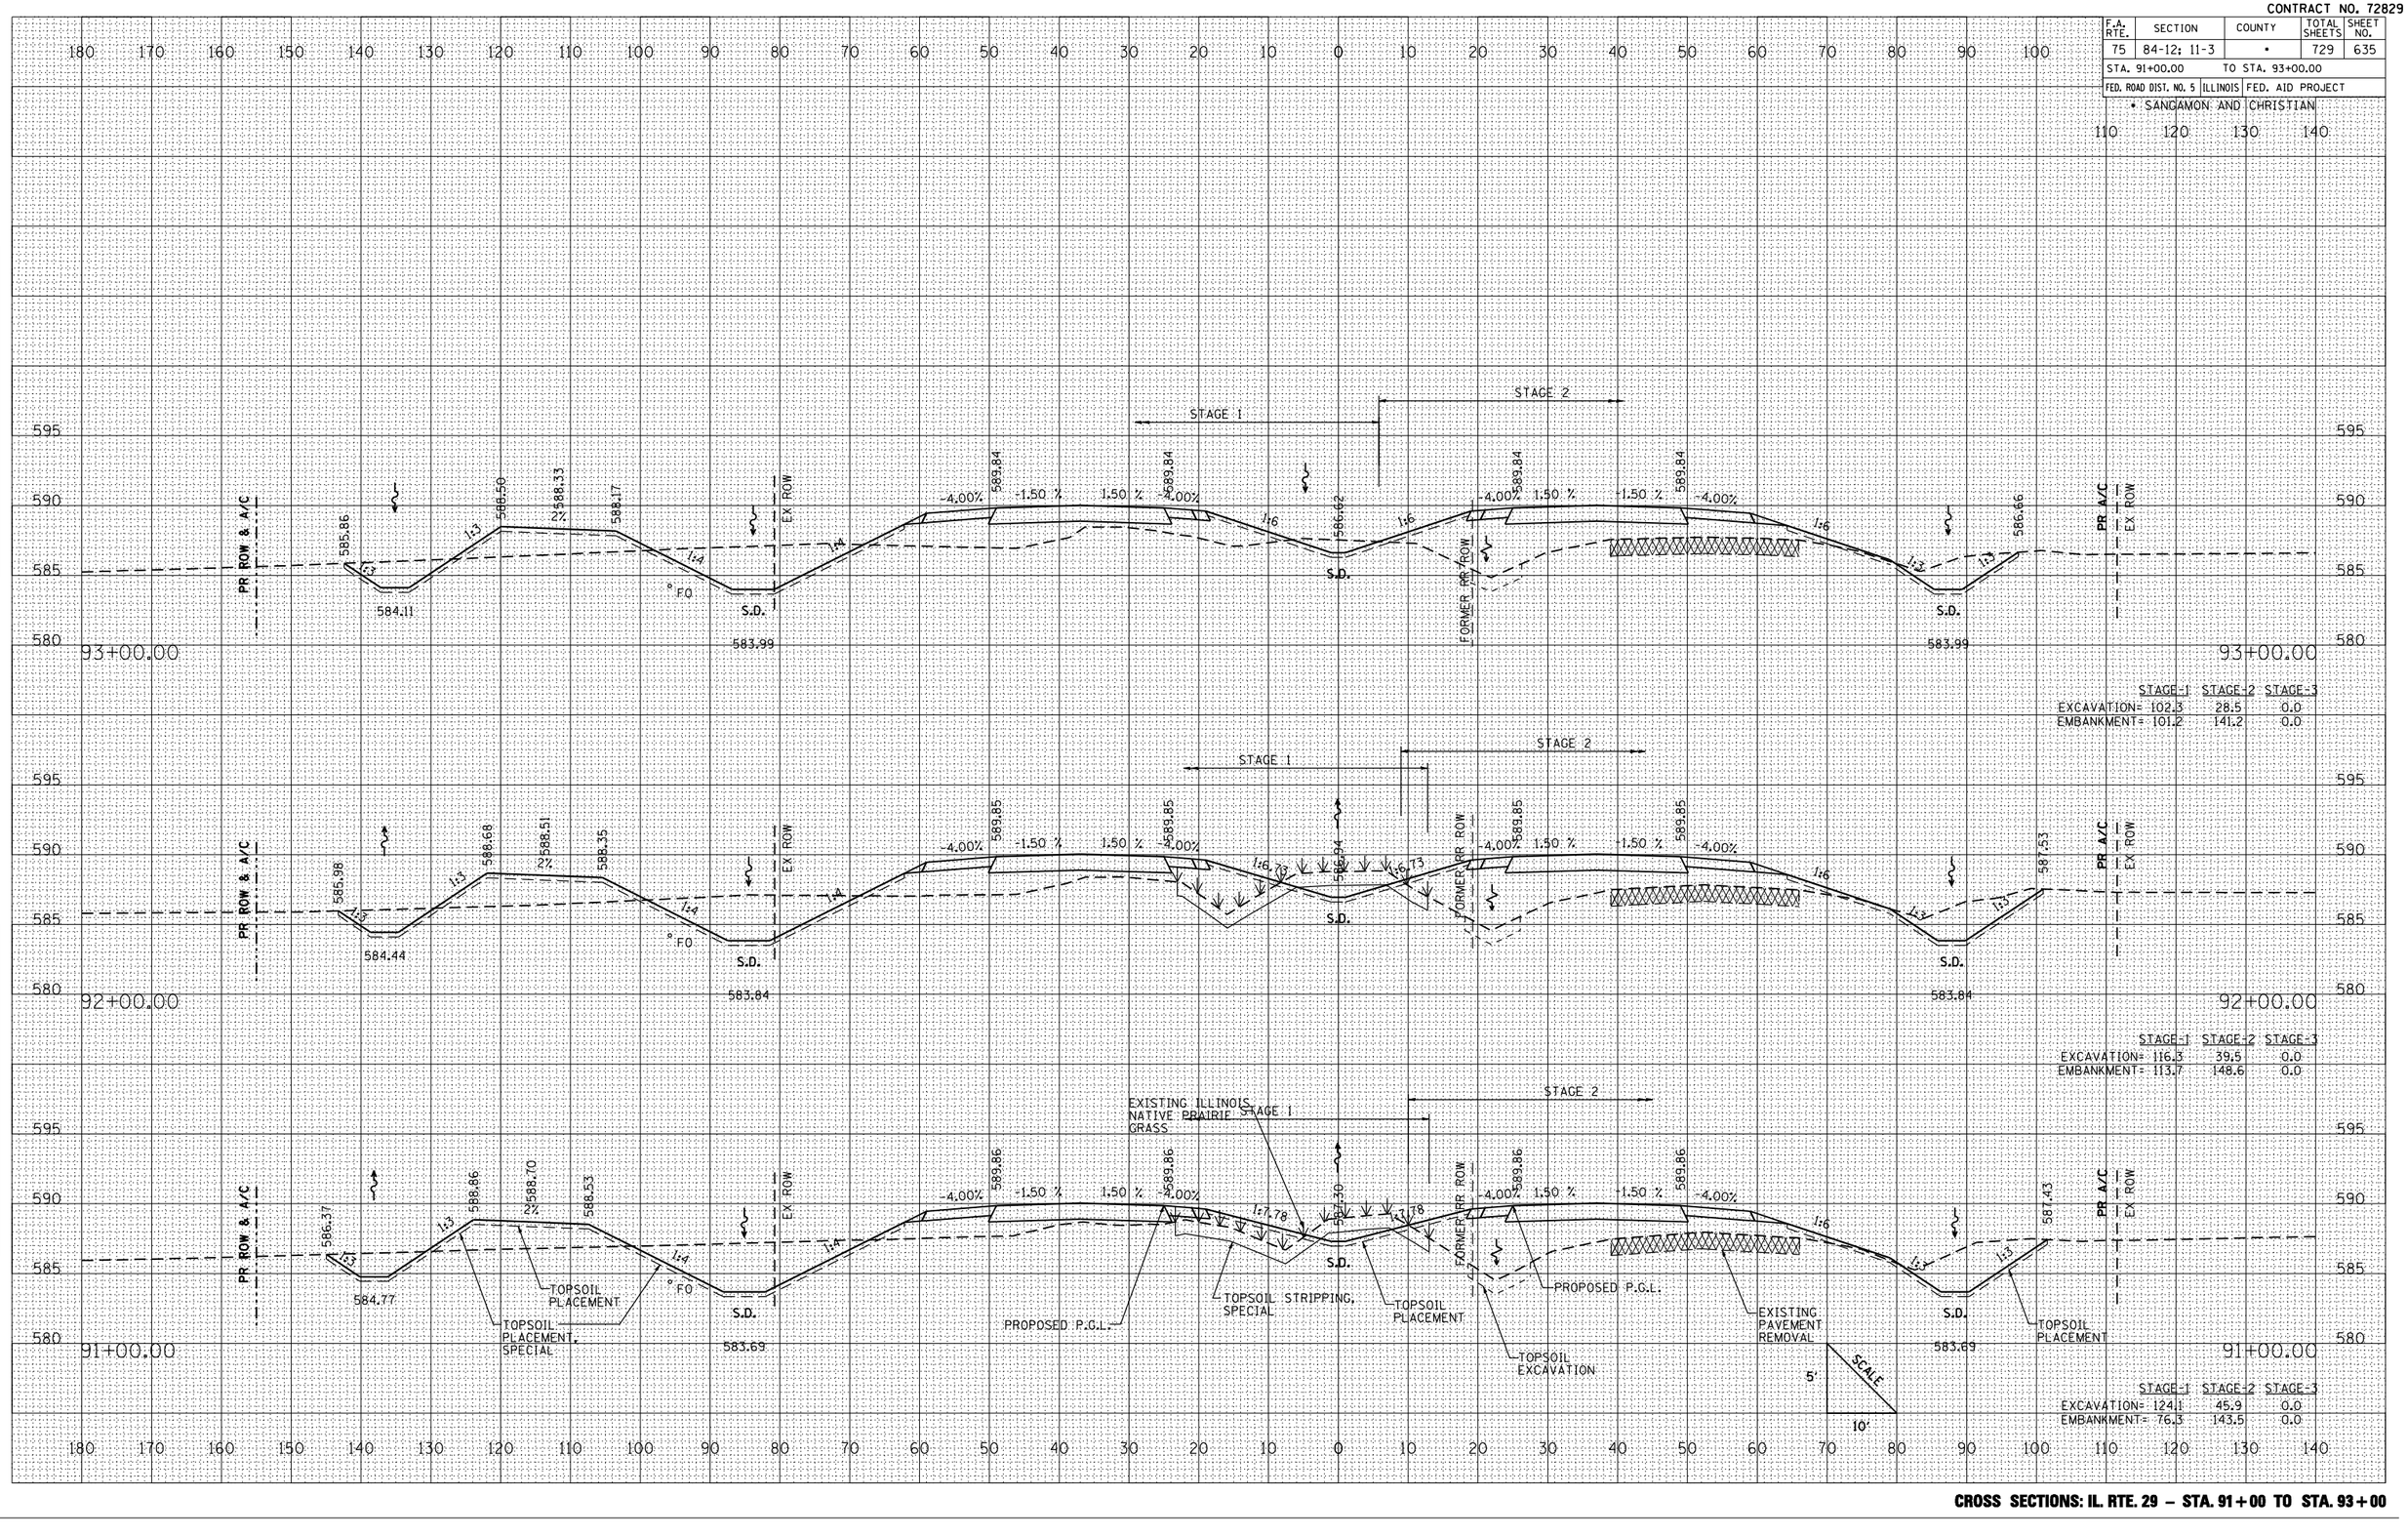

	STAGE-1	STAGE-2	STAGE-3
EXCAVATION=	102.3	28.5	0.0
EMBANKMENT=	101.2	141.2	0.0

	STAGE-1	STAGE-2	STAGE-3
EXCAVATION=	116.3	39.5	0.0
EMBANKMENT=	113.7	148.6	0.0

	STAGE-1	STAGE-2	STAGE-3
EXCAVATION=	124.1	45.9	0.0
EMBANKMENT=	76.3	143.5	0.0

NO.	NOTE BOOK	FINAL SURVEY
	AREAS CHECKED	SURVEYED
	AREAS	PLOTTED
	PLANIMETER	PLOTTED
	BY	BY
	DATE	DATE

NO.	NOTE BOOK	ORIGINAL SURVEY
	AREAS CHECKED	SURVEYED
	AREAS	PLOTTED
	PLANIMETER	PLOTTED
	BY	BY
	DATE	DATE

PLOT DATE = 3/16/2012
FILE NAME = L:\IDOT\038601\cd-ox\sheets\0572829sht-plan-sht.dgn
PLOT SCALE = 211.765 ' / IN.
REFERENCE = REF

CROSS SECTIONS: IL. RTE. 29 – STA. 91+00 TO STA. 93+00