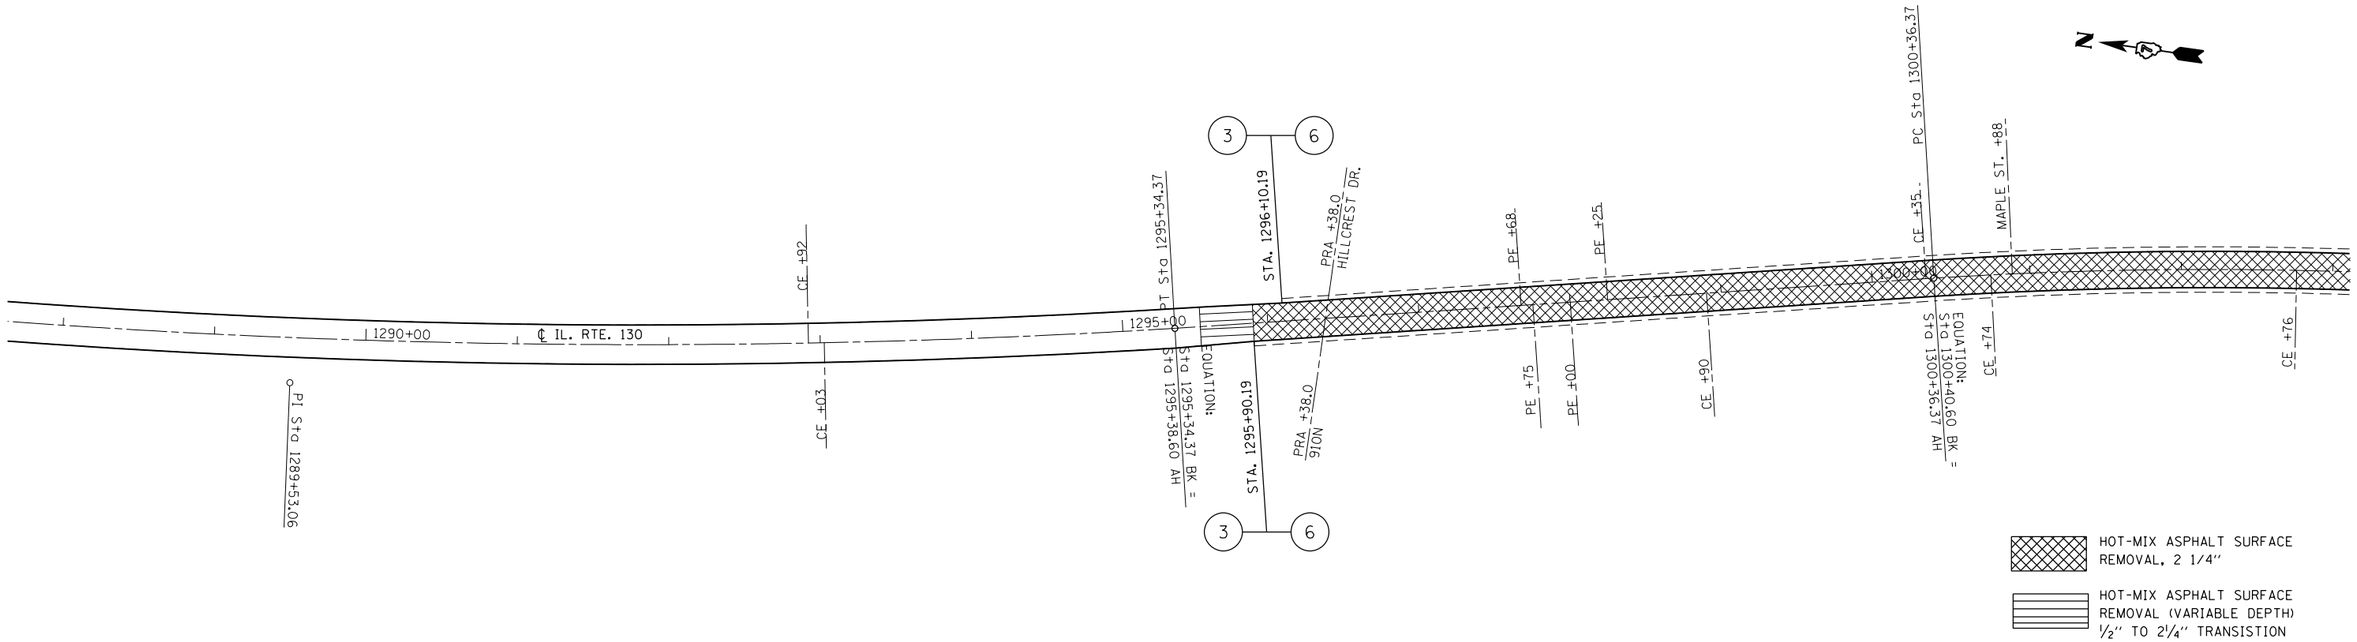

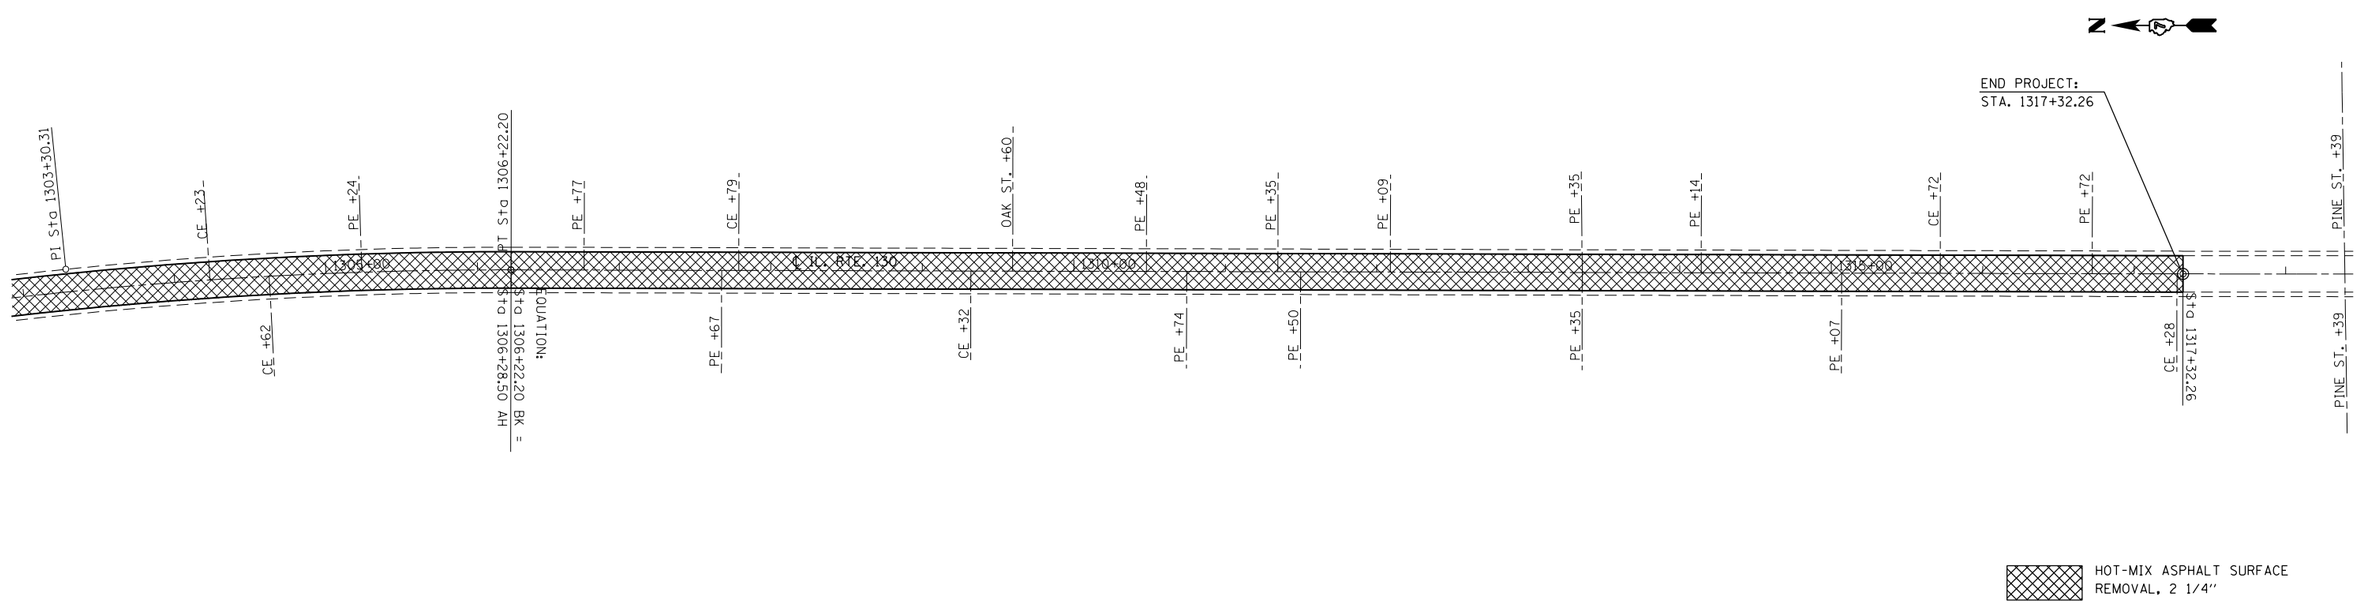

FILE NAME =	USER NAME = steffenmk	DESIGNED -	REVISED -	STATE OF ILLINOIS DEPARTMENT OF TRANSPORTATION	PLAN	F.A.P. RTE.	SECTION	COUNTY	TOTAL SHEETS	SHEET NO.
c:\pw_work\pwidot\steffenmk\dms52759\d774247-sht-plan.dgn		DRAWN -	REVISED -			116	(126,127)RS-5	Edwards	51	45
	PLOT SCALE = 100.0000 ' / in.	CHECKED -	REVISED -					CONTRACT NO. 74247		
	PLOT DATE = 3/23/2012	DATE -	REVISED -		SCALE: 50 / SHEET 23 OF 23 SHEETS / STA. 1288+00 TO STA. 1317+32.26			ILLINOIS FED. AID PROJECT		