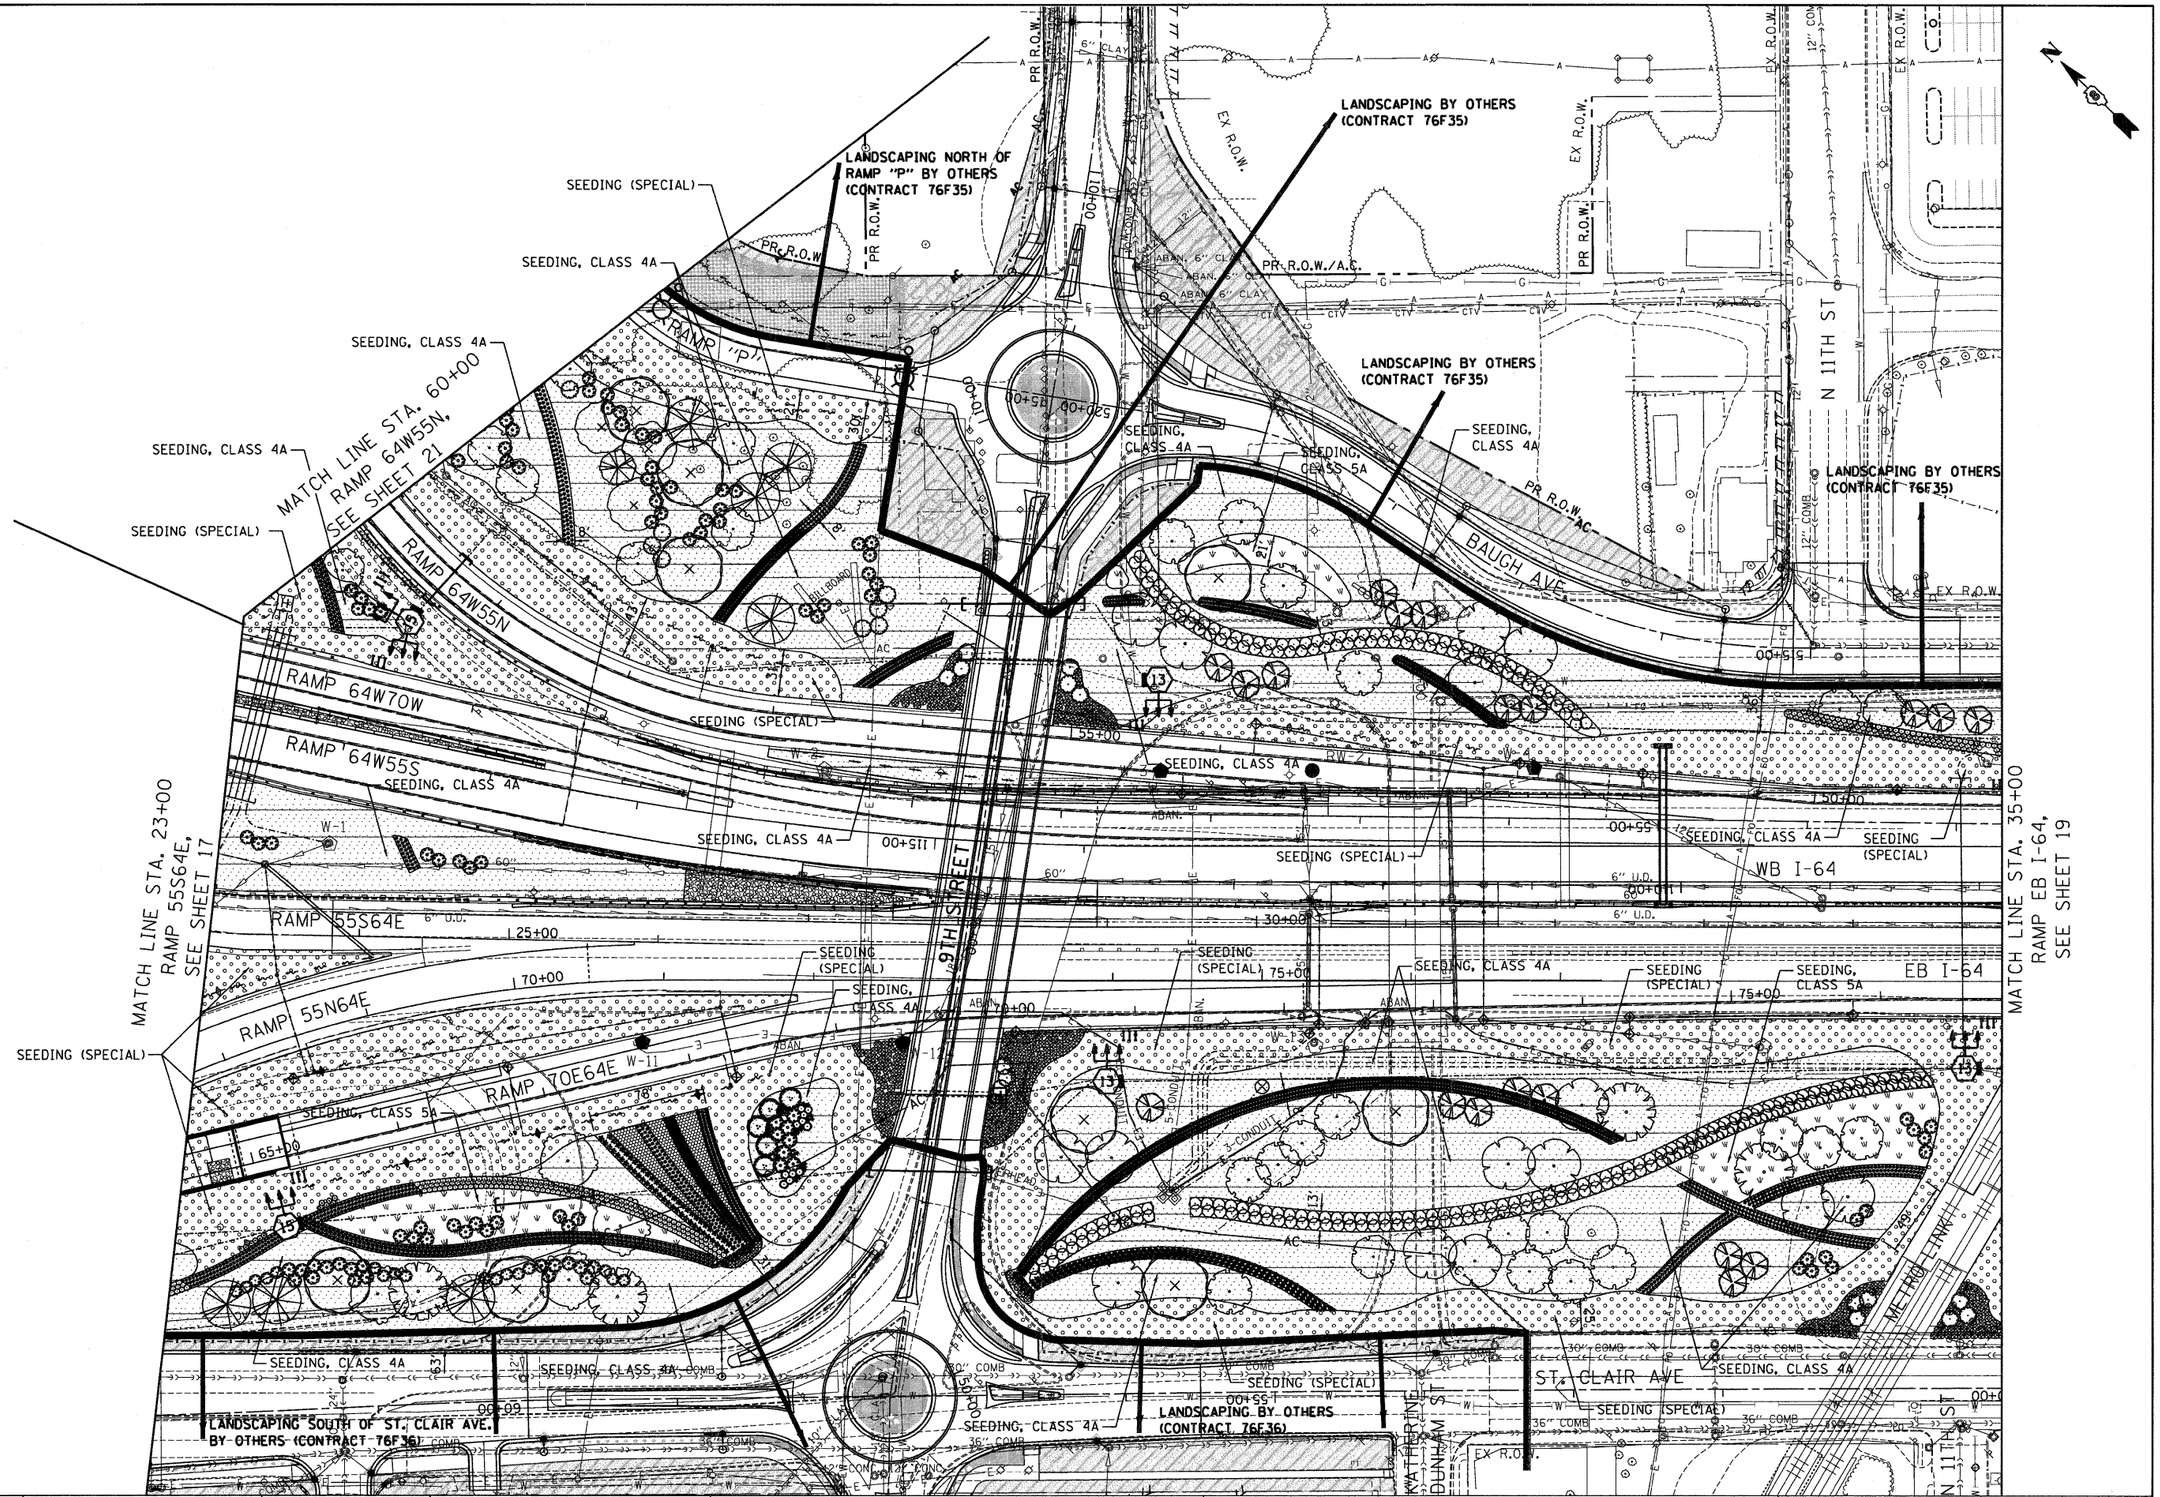

...\D8TRI-71-LAYOUT.DGN, ...\D8TRI-71-BORDERLDGN, ...\DBCDNN-99-MOTIFLDGN, ...\D8TRI-76C52-MOTIFLDGN, ...\D8TRI-76C51-MOTIFLDGN, ...\D8TRI-35-LNDSCPLDGN, ...\D8TRI-36-LNDSCPLDGN, ...\D8TRI-37-LNDSCPLDGN, ...\D8TRI-48-LNDSCPLDGN, ...\D8TRI-71-LNDSCPLDGN
3-21-2012, 14:55:59 BONDHUJO \\FS-0244\MKVAULT\PWWIS_87\228\2286868-001\CIVIL\CAD\49 ALL CONTRACTS\TRI\SHEETS CONTRACT 76F71\D8TRI-71-SHT-LANDSCAPE-2386.DGN

FILE NAME = $FILE$	USER NAME = $USER$	DESIGNED - JM	REVISED -	**STATE OF ILLINOIS DEPARTMENT OF TRANSPORTATION**	**PROPOSED LANDSCAPING PLANS STA. 23+00 TO STA. 35+00**
TENG & ASSOCIATES, INC. ENGINEERS/ARCHITECTS/PLANNERS CHICAGO, ILLINOIS		DRAWN - MDN	REVISED -		
	PLOT SCALE = $SCALE$	CHECKED - JB	REVISED -		SCALE: 1"=50' | SHEET NO. 2 OF 5 SHEETS | STA. TO STA.
	PLOT DATE = $DATE$	DATE - 03/23/12	REVISED -		

F.A.I. RTE.	SECTION	COUNTY	TOTAL SHEETS	SHEET NO.
64	82-1-R(AILS	ST. CLAIR	89	18
		CONTRACT NO. 76F71		
FED. ROAD DIST. NO.	ILLINOIS FED. AID PROJECT			