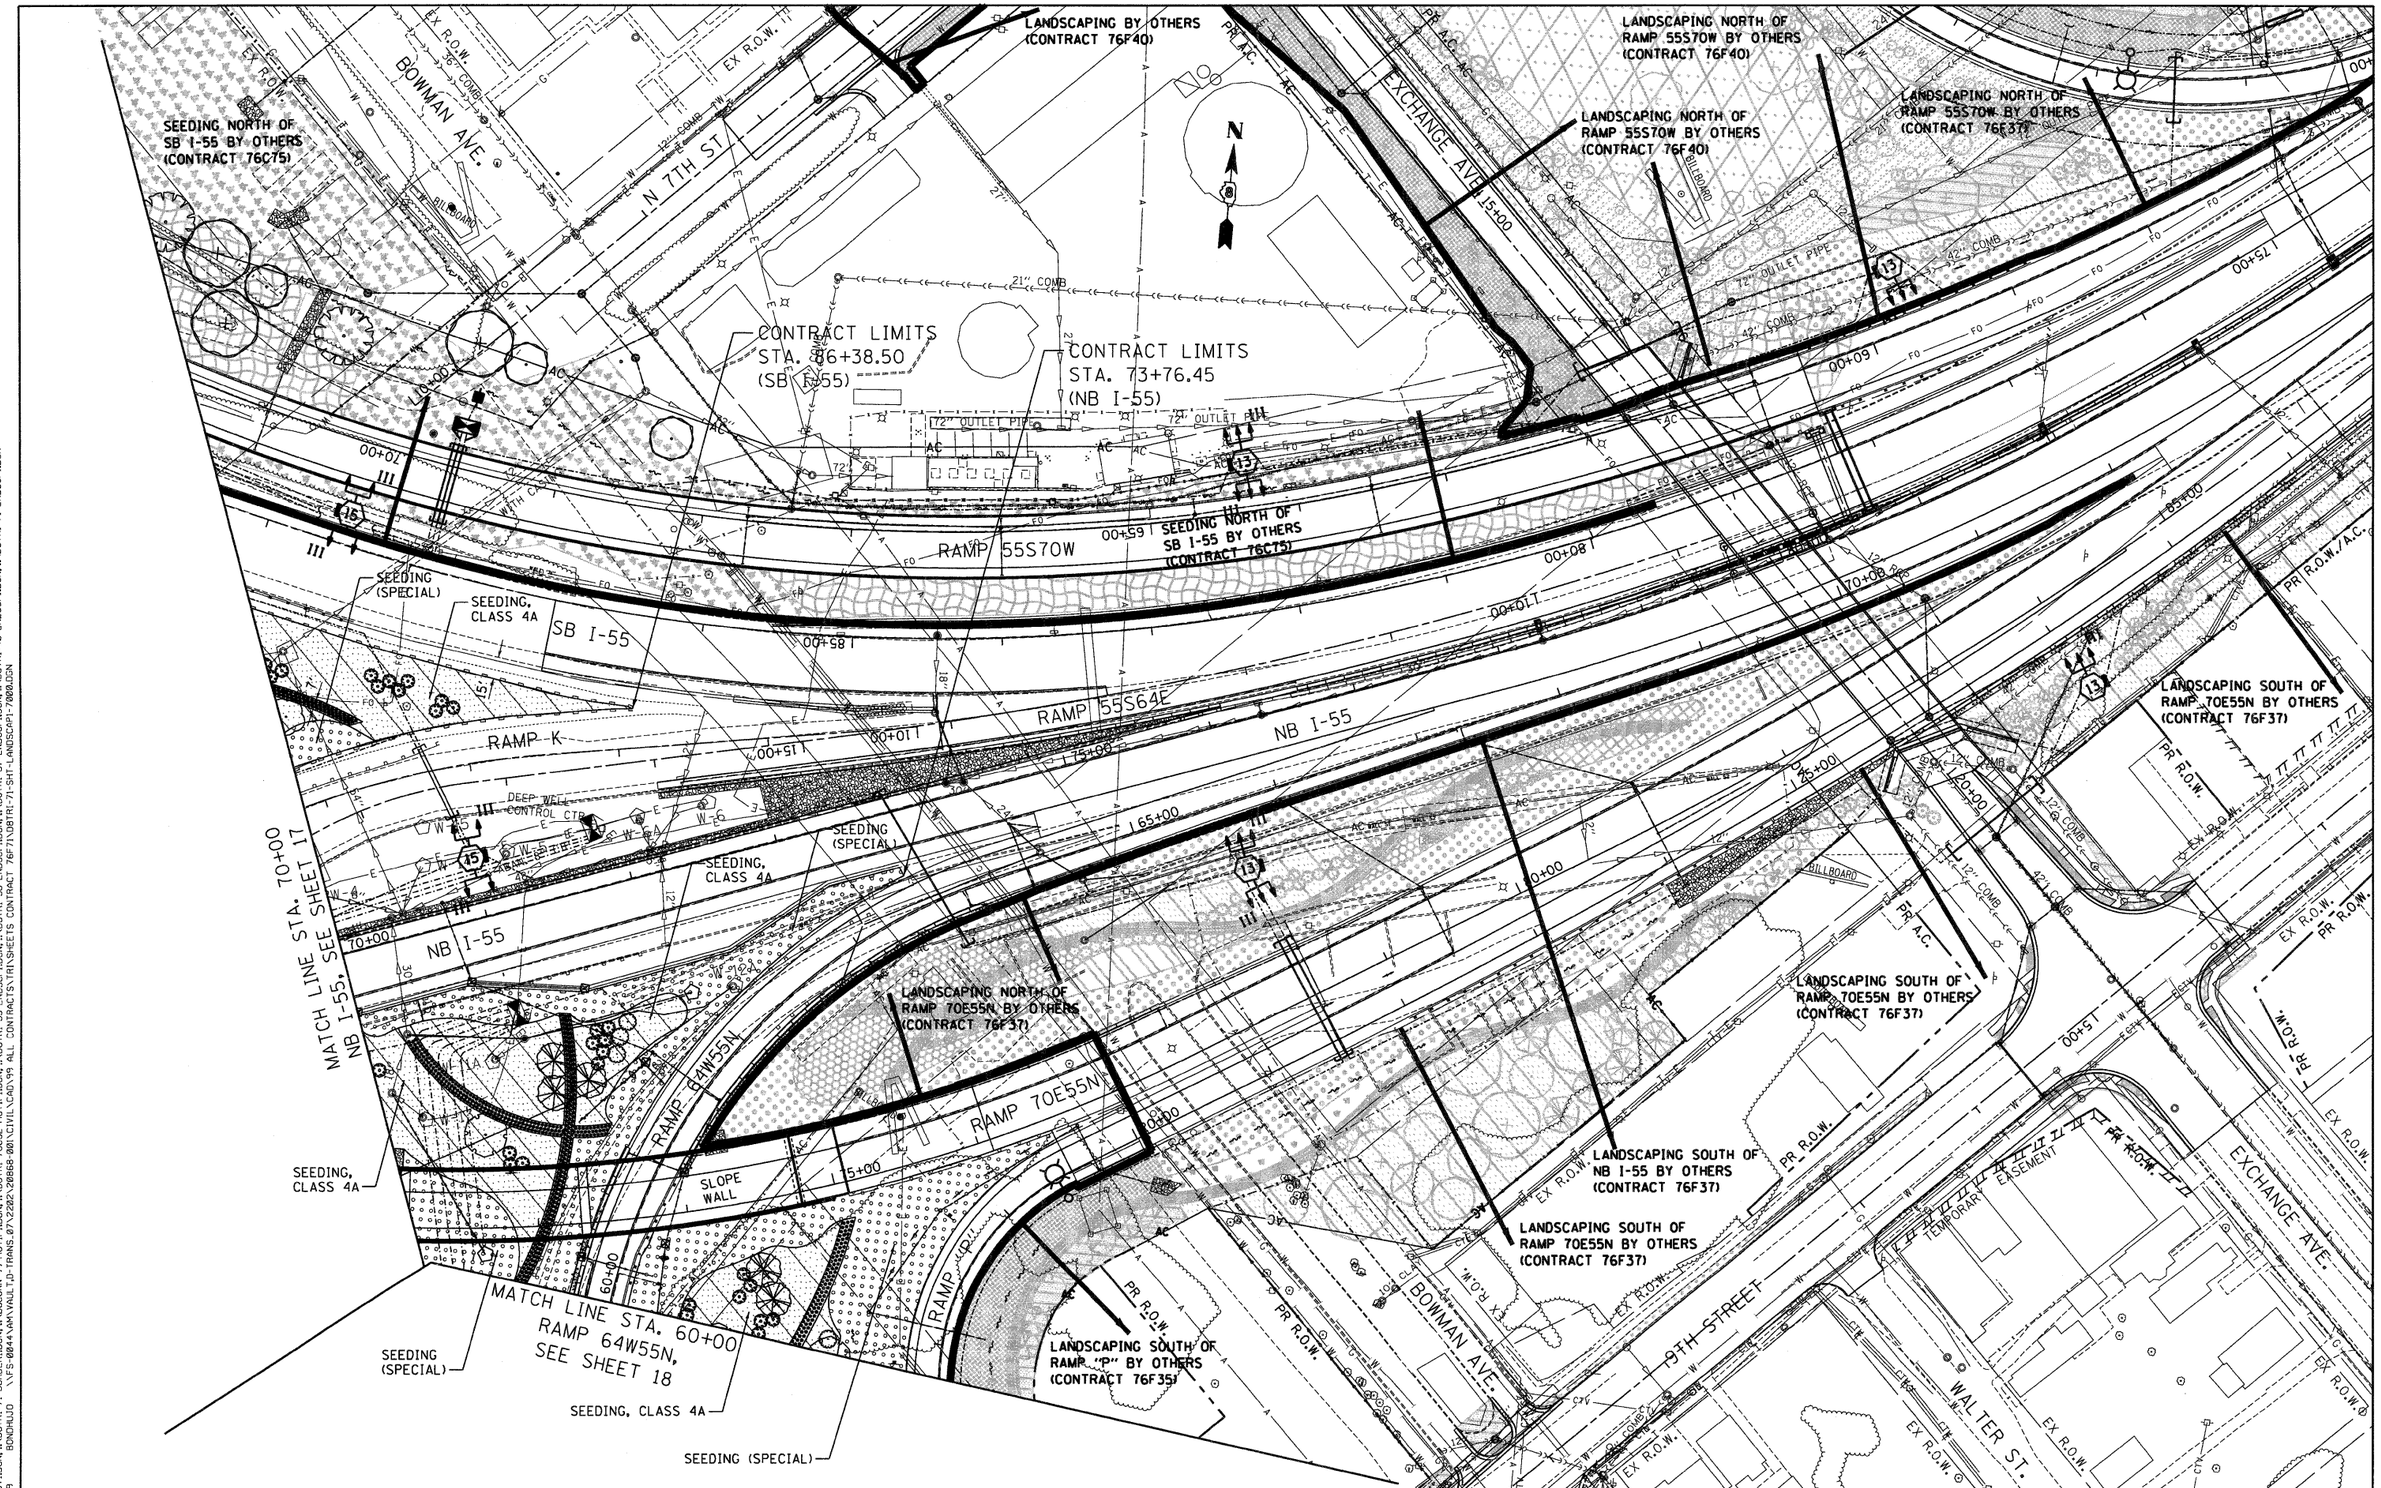

FILE NAME = $FILE$	USER NAME = $USER$	DESIGNED - JM	REVISED -	**STATE OF ILLINOIS DEPARTMENT OF TRANSPORTATION**
TENG & ASSOCIATES, INC. ENGINEERS/ARCHITECTS/PLANNERS CHICAGO, ILLINOIS		DRAWN - MDN	REVISED -	
	PLOT SCALE = $SCALE$	CHECKED - JB	REVISED -	
	PLOT DATE = $DATE$	DATE - 03/23/12	REVISED -	

PROPOSED LANDSCAPING PLANS STA. 70+00 TO STA. 84+00

SCALE: 1"=50' | SHEET NO. 5 OF 5 SHEETS | STA. | TO STA.

F.A.I. RTE.	SECTION	COUNTY	TOTAL SHEETS	SHEET NO.
64	82-1-R(A)LS	ST. CLAIR	89	21
		CONTRACT NO. 76F71		
FED. ROAD DIST. NO.	ILLINOIS	FED. AID PROJECT		

..\D8TRI-71-LAYOUT1.DGN, ..\D8TRI-71-BORDER1.DGN, ..\D8CONN-99-MDTIF1.DGN, ..\D8TRI-76C52-MDTIF1.DGN, ..\D8TRI-35-LNDSCPI.DGN, ..\D8TRI-36-LNDSCPI.DGN, ..\D8TRI-37-LNDSCPI.DGN, ..\D8TRI-48-LNDSCPI.DGN, ..\D8TRI-71-LNDSCPI.DGN
3-21-2012,14:57:19 BONDHUJO \\FS-0044\AM\VAULT\D-TRANS.07\2202\20868-001\CIVIL\CAD\99 ALL CONTRACTS\TRN\SHEETS CONTRACT 76F71\D8TRI-71-SHT-LANDSCAPE1-70000.DGN