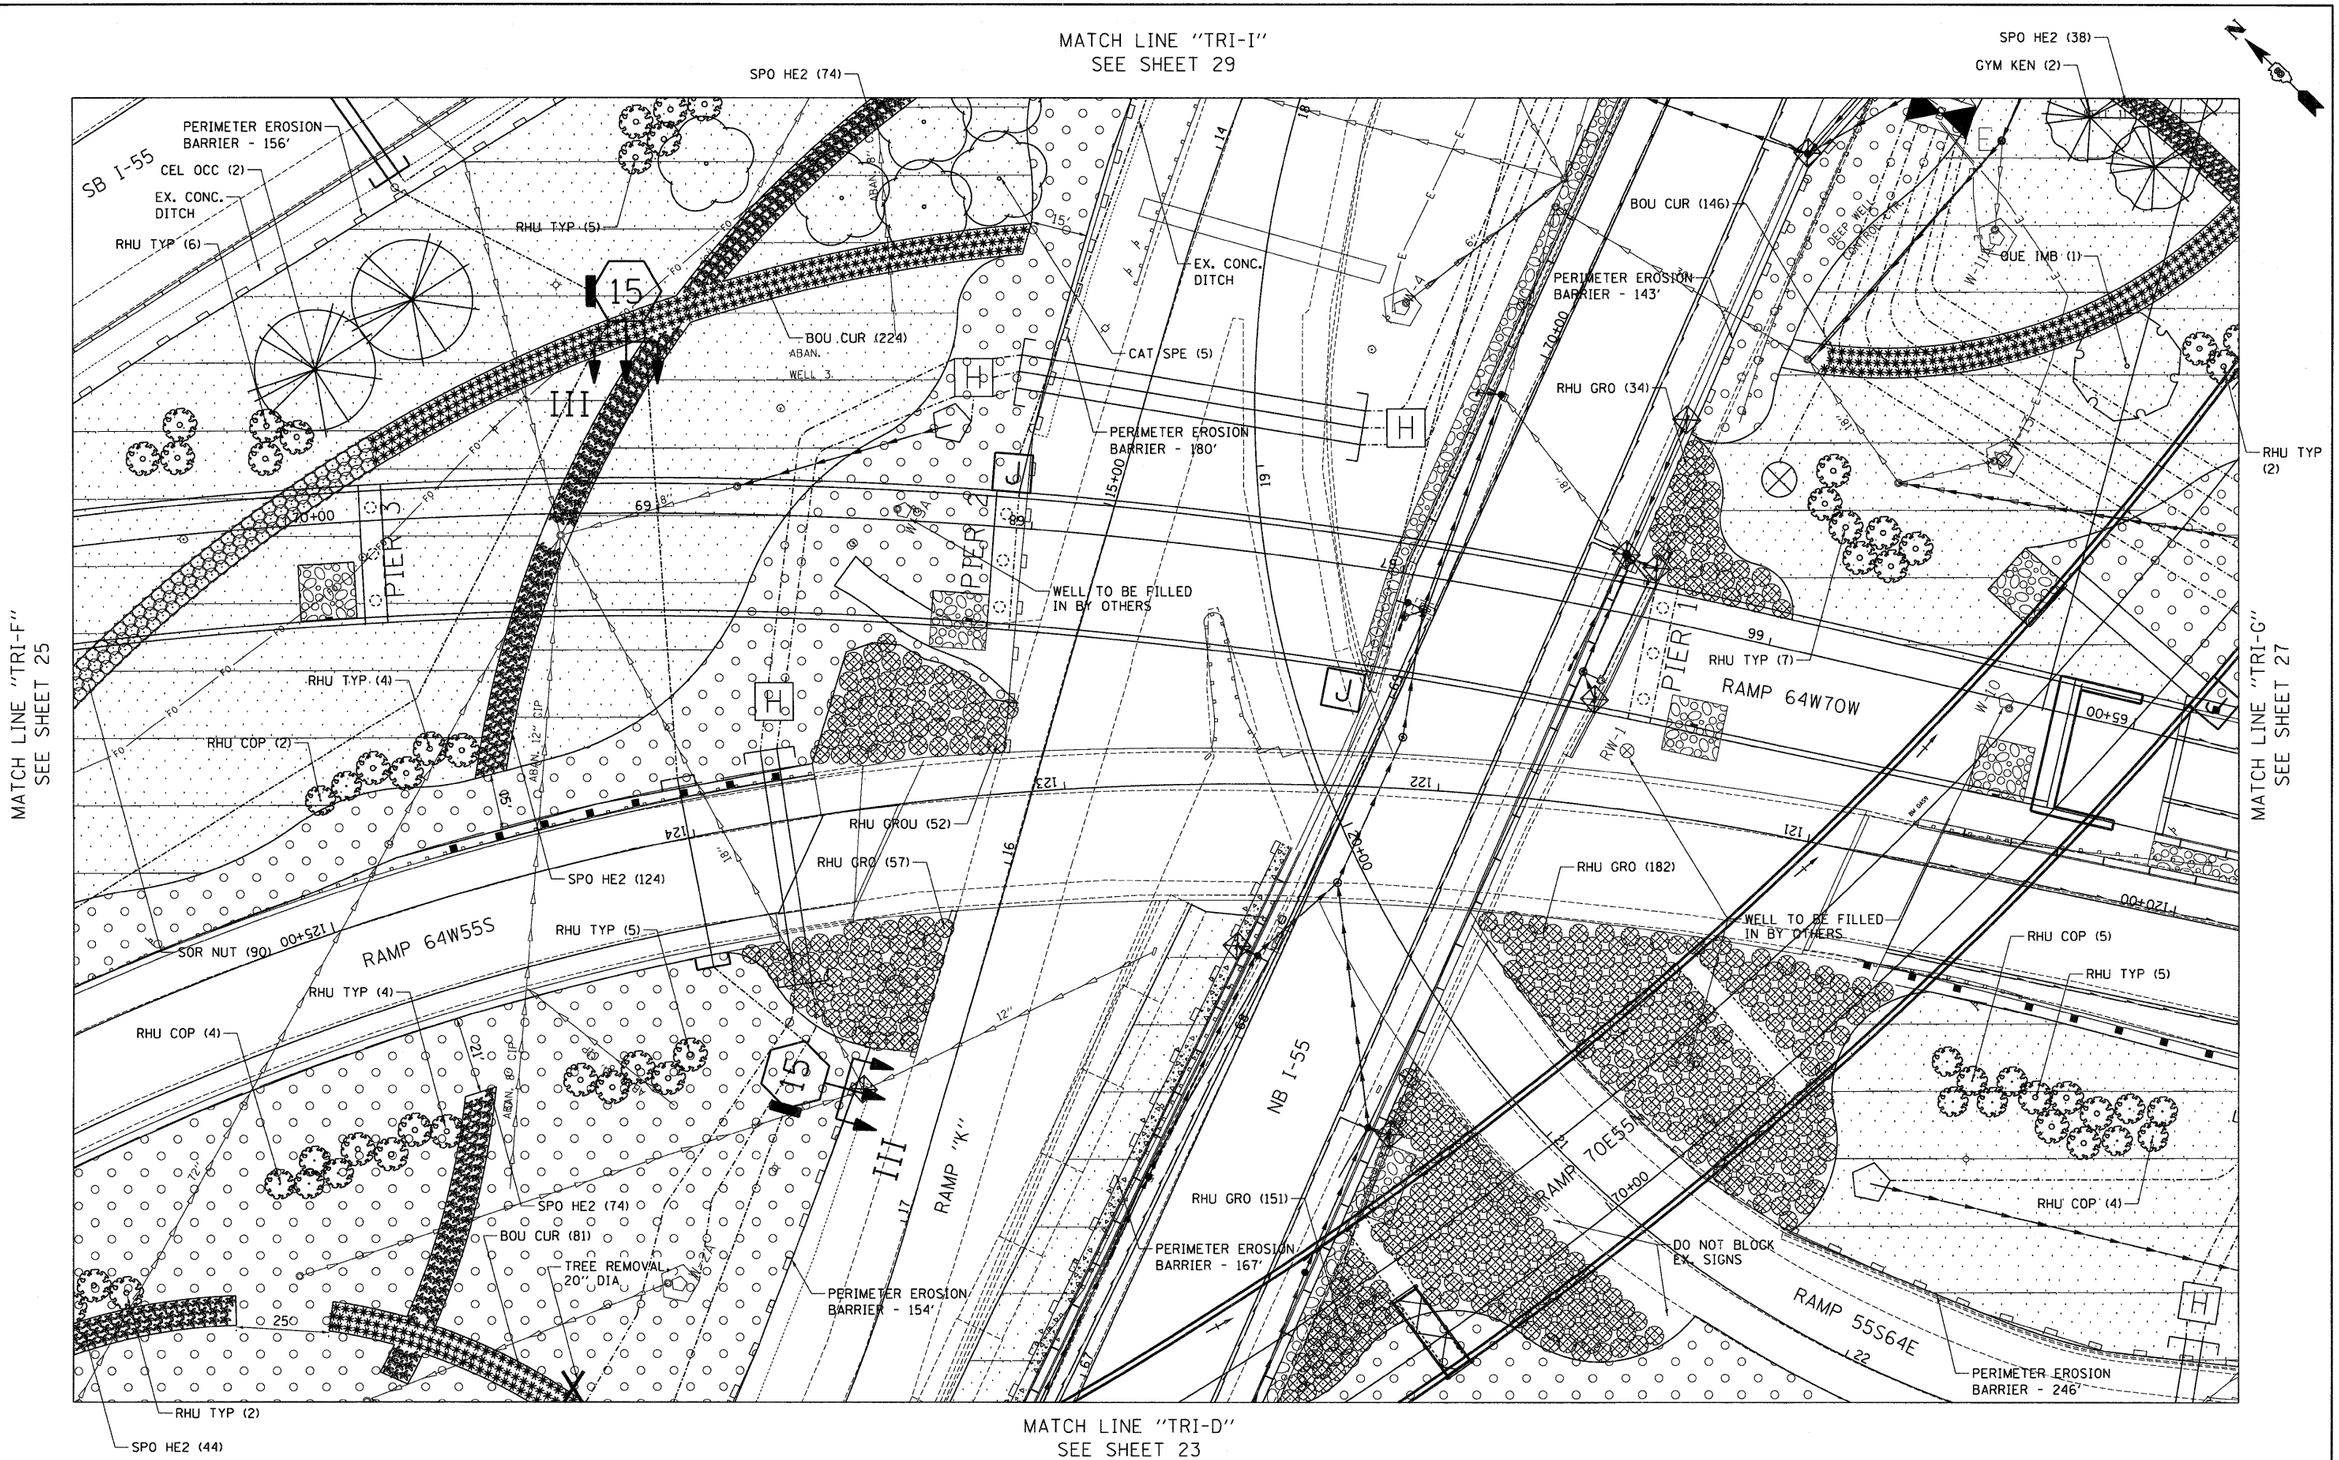

FILE NAME = $FILEL$	USER NAME = $USER$	DESIGNED - JM	REVISED -	STATE OF ILLINOIS DEPARTMENT OF TRANSPORTATION	PROPOSED LANDSCAPING PLANS TRI-LEVEL 5	F.A.I. RTE.	SECTION	COUNTY	TOTAL SHEETS	SHEET NO.
		DRAWN - MDN	REVISED -			64	82-1-R(A)LS	ST. CLAIR	89	26
TENG TENG & ASSOCIATES, INC. ENGINEERS/ARCHITECTS/PLANNERS CHICAGO, ILLINOIS	PLOT SCALE = $SCALE$	CHECKED - JB	REVISED -			CONTRACT NO. 76F71				
	PLOT DATE = $DATE$	DATE - 03/23/12	REVISED -		SCALE: 1"=20' SHEET NO. 5 OF 21 SHEETS STA. TO STA.	FED. ROAD DIST. NO.	ILLINOIS	FED. AID PROJECT		

..\DBTRI-71-LAYOUT1.DGN, ..\DBTRI-71-BORDER1.DGN, ..\DBCONN-99-MOTIF1.DGN, ..\DBTRI-76C52-MOTIF1.DGN, ..\DBTRI-76C51-MOTIF1.DGN, ..\DBTRI-35-LNDSCP1.DGN, ..\DBTRI-36-LNDSCP1.DGN, ..\DBTRI-37-LNDSCP1.DGN, ..\DBTRI-40-LNDSCP1.DGN, ..\DBTRI-71-LNDSCP1.DGN
3-21-2012, 14:59:27 BONDHUJD \\FS-0044\AM\VAULT\D-TRANS_07\2202\20868-001\CIVIL\CAD\99 ALL CONTRACTS\TRI\SHEETS CONTRACT 76F71\DBTRI-71-SHT-LANDSCAP2-305.DGN