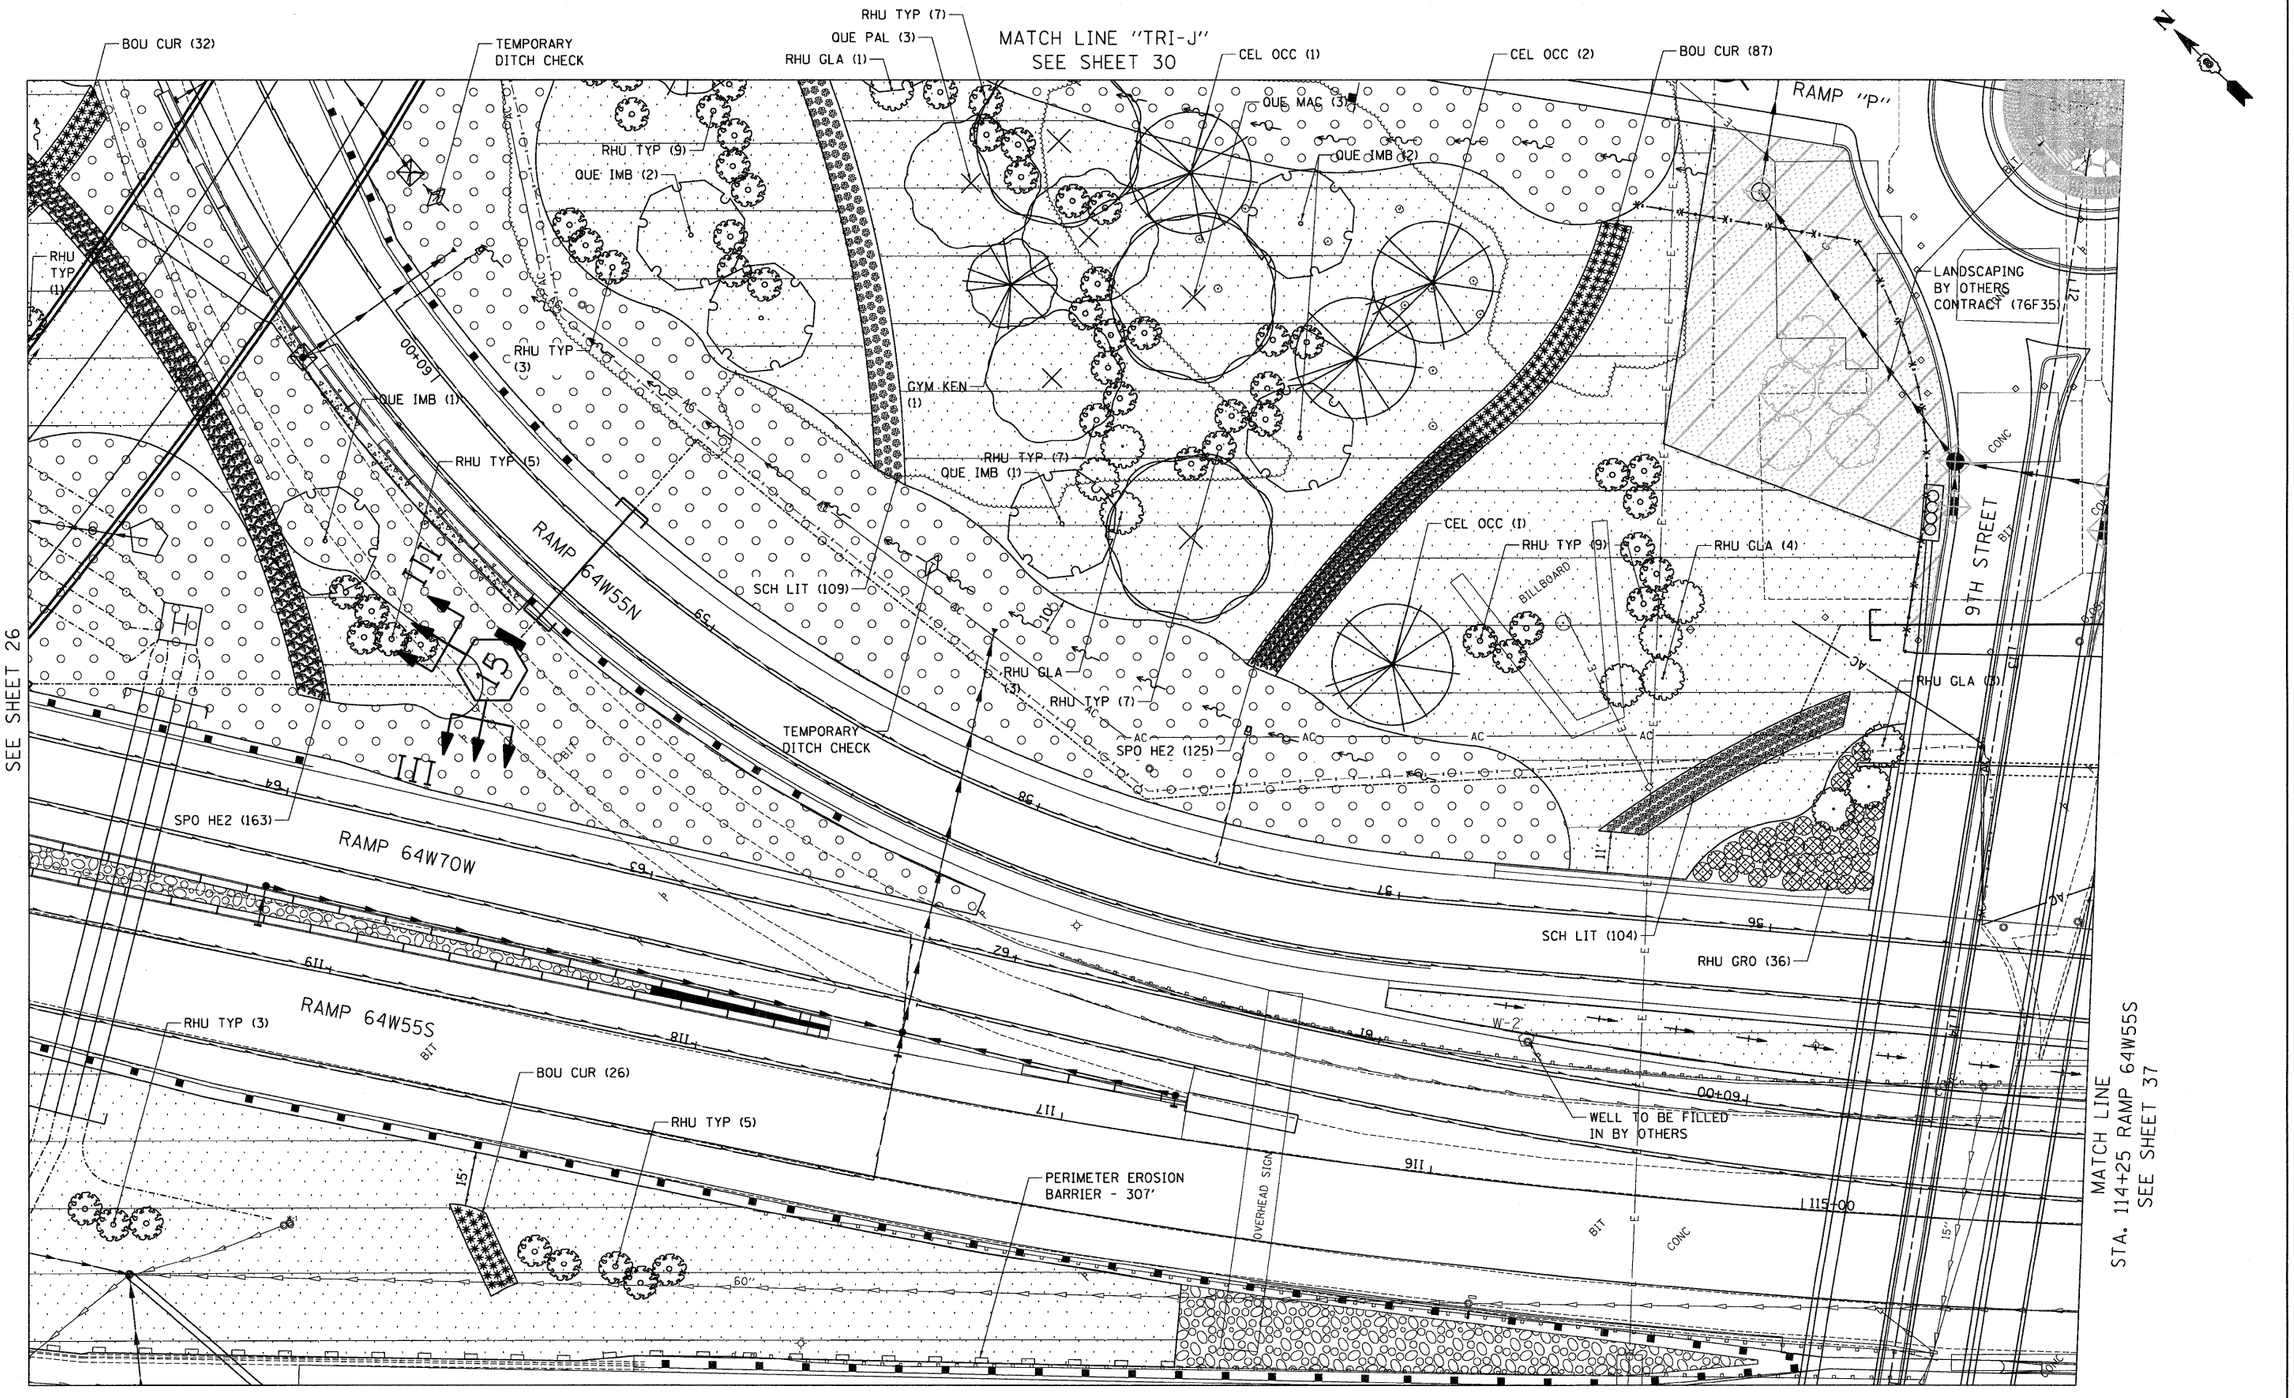

FILE NAME = $FILE$	USER NAME = $USER$	DESIGNED - JM	REVISED -	STATE OF ILLINOIS DEPARTMENT OF TRANSPORTATION	PROPOSED LANDSCAPING PLANS TRI-LEVEL 6	F.A.I. RTE.	SECTION	COUNTY	TOTAL SHEETS	SHEET NO.
		DRAWN - MDN	REVISED -			64	82-1-R(A)LS	ST. CLAIR	89	27
TENG TENG & ASSOCIATES, INC. ENGINEERS/ARCHITECTS/PLANNERS CHICAGO, ILLINOIS	PLOT SCALE = $SCALE$	CHECKED - JB	REVISED -					CONTRACT NO. 76F71		
	PLOT DATE = $DATE$	DATE - 03/23/12	REVISED -		SCALE: 1"=20' SHEET NO. 6 OF 21 SHEETS STA. TO STA.	FED. ROAD DIST. NO.	ILLINOIS	FED. AID PROJECT		

D:\DBTRI-71-LAYOUT.DGN, ..\DBTRI-71-BORDER.DGN, ..\DBCONN-99-MOTIF.DGN, ..\DBTRI-76C5-MOTIF.DGN, ..\DBTRI-76C5I-MOTIF.DGN, ..\DBTRI-76C5J-MOTIF.DGN, ..\DBTRI-36-LNDSCP.DGN, ..\DBTRI-37-LNDSCP.DGN, ..\DBTRI-40-LNDSCP.DGN, ..\DBTRI-71-LNDSCP.DGN
3-21-2012,1:45:58 BKOMOJO \\FS-9244-VAN\VAULT\P-TRANS_87\2202\126869-001\CIVIL\CAD\99 ALL CONTRACTS\TRI\SHEETS CONTRACT 76F71\DBTRI-71-SHT-LANDSCAP2-3865.DGN