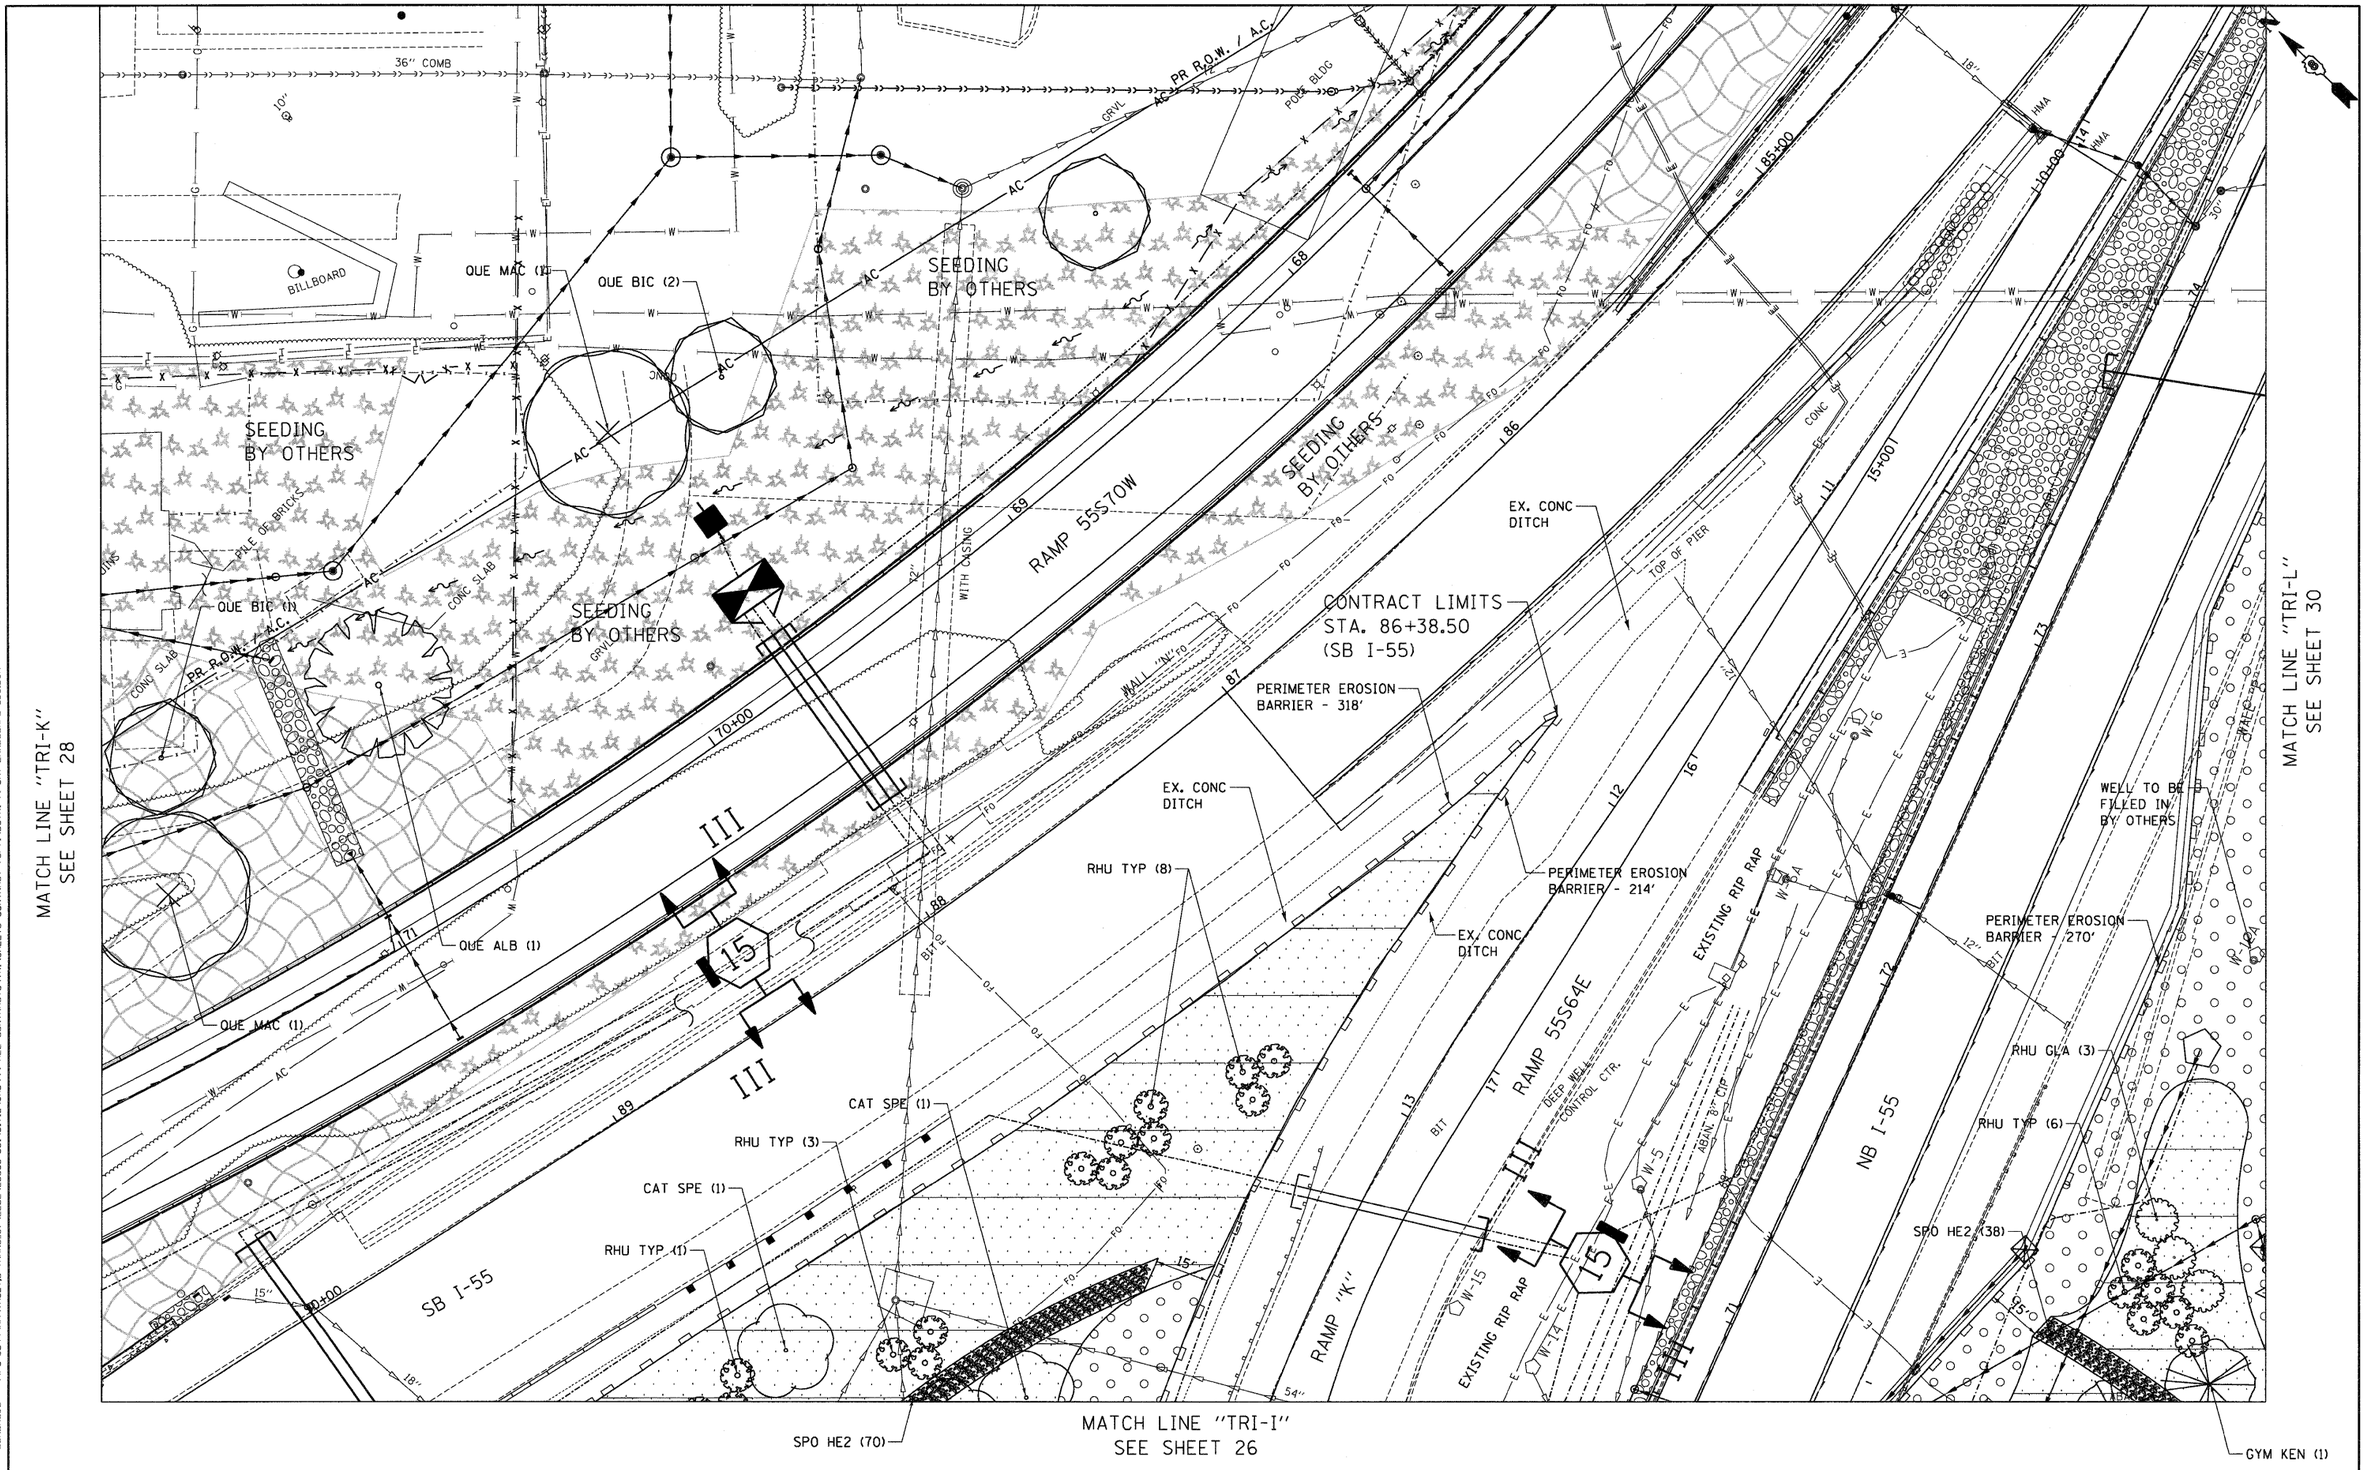


| | | | | | | | | | |
|---|---|---|---|---|---|---|---|---|---|
| FILE NAME = $FILEL$ | USER NAME = $USER$ | DESIGNED - JM | REVISED - | STATE OF ILLINOIS DEPARTMENT OF TRANSPORTATION | PROPOSED LANDSCAPING PLANS TRI-LEVEL 8 | F.A.I. RTE. | SECTION | COUNTY | TOTAL SHEETS | SHEET NO. |
| | | DRAWN - MDN | REVISED - | | | 64 | 82-1-R(A)LS | ST. CLAIR | 89 | 29 |
| TENG TENG & ASSOCIATES, INC. ENGINEERS/ARCHITECTS/PLANNERS CHICAGO, ILLINOIS | PLOT SCALE = $SCALE$ | CHECKED - JB | REVISED - | | | | | CONTRACT NO. 76F71 | | |
| | PLOT DATE = $DATE$ | DATE - 03/23/12 | REVISED - | | SCALE: 1"=20' SHEET NO. 8 OF 21 SHEETS STA. TO STA. | FED. ROAD DIST. NO. | ILLINOIS | FED. AID PROJECT | | |