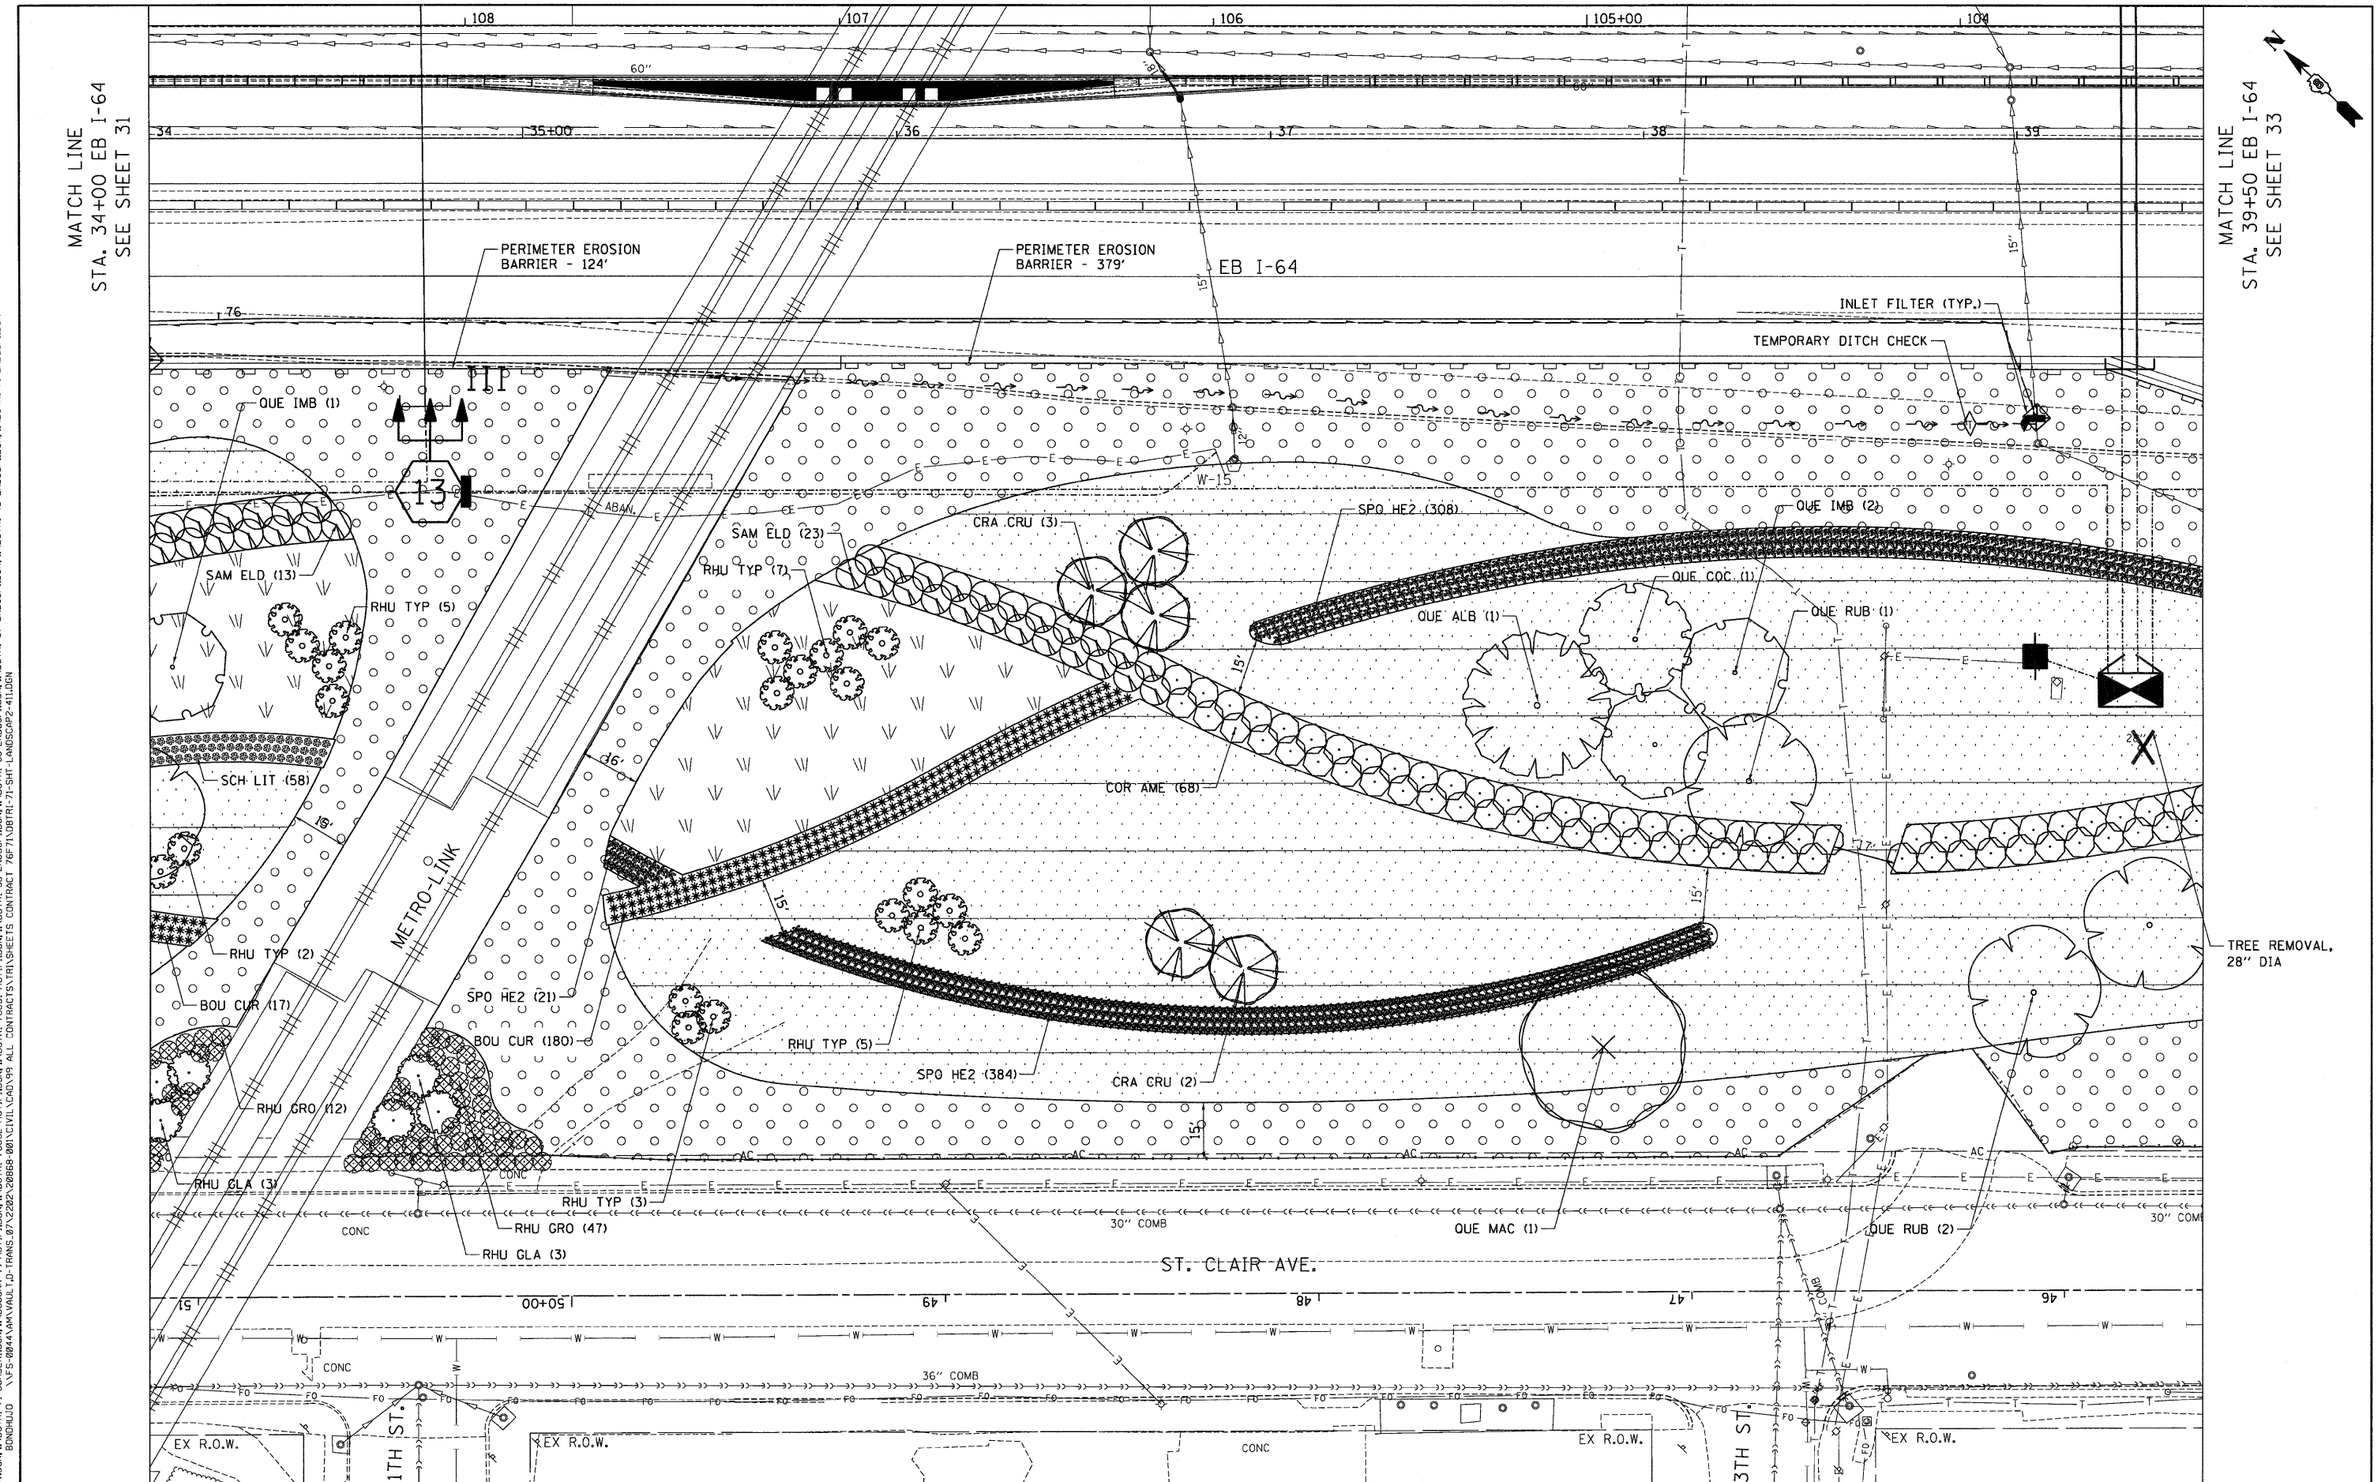

FILE NAME = $FILEL$	USER NAME = $USER$	DESIGNED - JM	REVISED -	STATE OF ILLINOIS DEPARTMENT OF TRANSPORTATION	PROPOSED LANDSCAPING PLANS EASTBOUND I-64 2	F.A.I. RTE.	SECTION	COUNTY	TOTAL SHEETS	SHEET NO.
		DRAWN - MDN	REVISED -			64	82-1-R(A)LS	ST. CLAIR	89	32
TENG TENG & ASSOCIATES, INC. ENGINEERS/ARCHITECTS/PLANNERS CHICAGO, ILLINOIS	PLOT SCALE = $SCALE$	CHECKED - JB	REVISED -			CONTRACT NO. 76F71				
	PLOT DATE = $DATE$	DATE - 03/23/12	REVISED -		SCALE: 1"=20' SHEET NO. 11 OF 21 SHEETS STA. TO STA.	FED. ROAD DIST. NO.	ILLINOIS	FED. AID PROJECT		

..\D8TRI-71-LAYOUT1.DGN, ..\D8TRI-71-BORDER1.DGN, ..\D8CONN-99-MOTIF1.DGN, ..\D8TRI-76C52-MOTIF1.DGN, ..\D8TRI-76C51-MOTIF1.DGN, ..\D8TRI-35-LNDSCP1.DGN, ..\D8TRI-36-LNDSCP1.DGN, ..\D8TRI-37-LNDSCP1.DGN, ..\D8TRI-40-LNDSCP1.DGN, ..\D8TRI-71-LNDSCP1.DGN
3-21-2012, 15:01:41 BONDHUJO \\FS-0044\AM\VAULT_D-TRANS_07\2202\20868-001\CIVIL\CAD\99 ALL CONTRACTS\TRI\SHEETS CONTRACT 76F71\D8TRI-71-SHT-LANDSCAP2-411.DGN