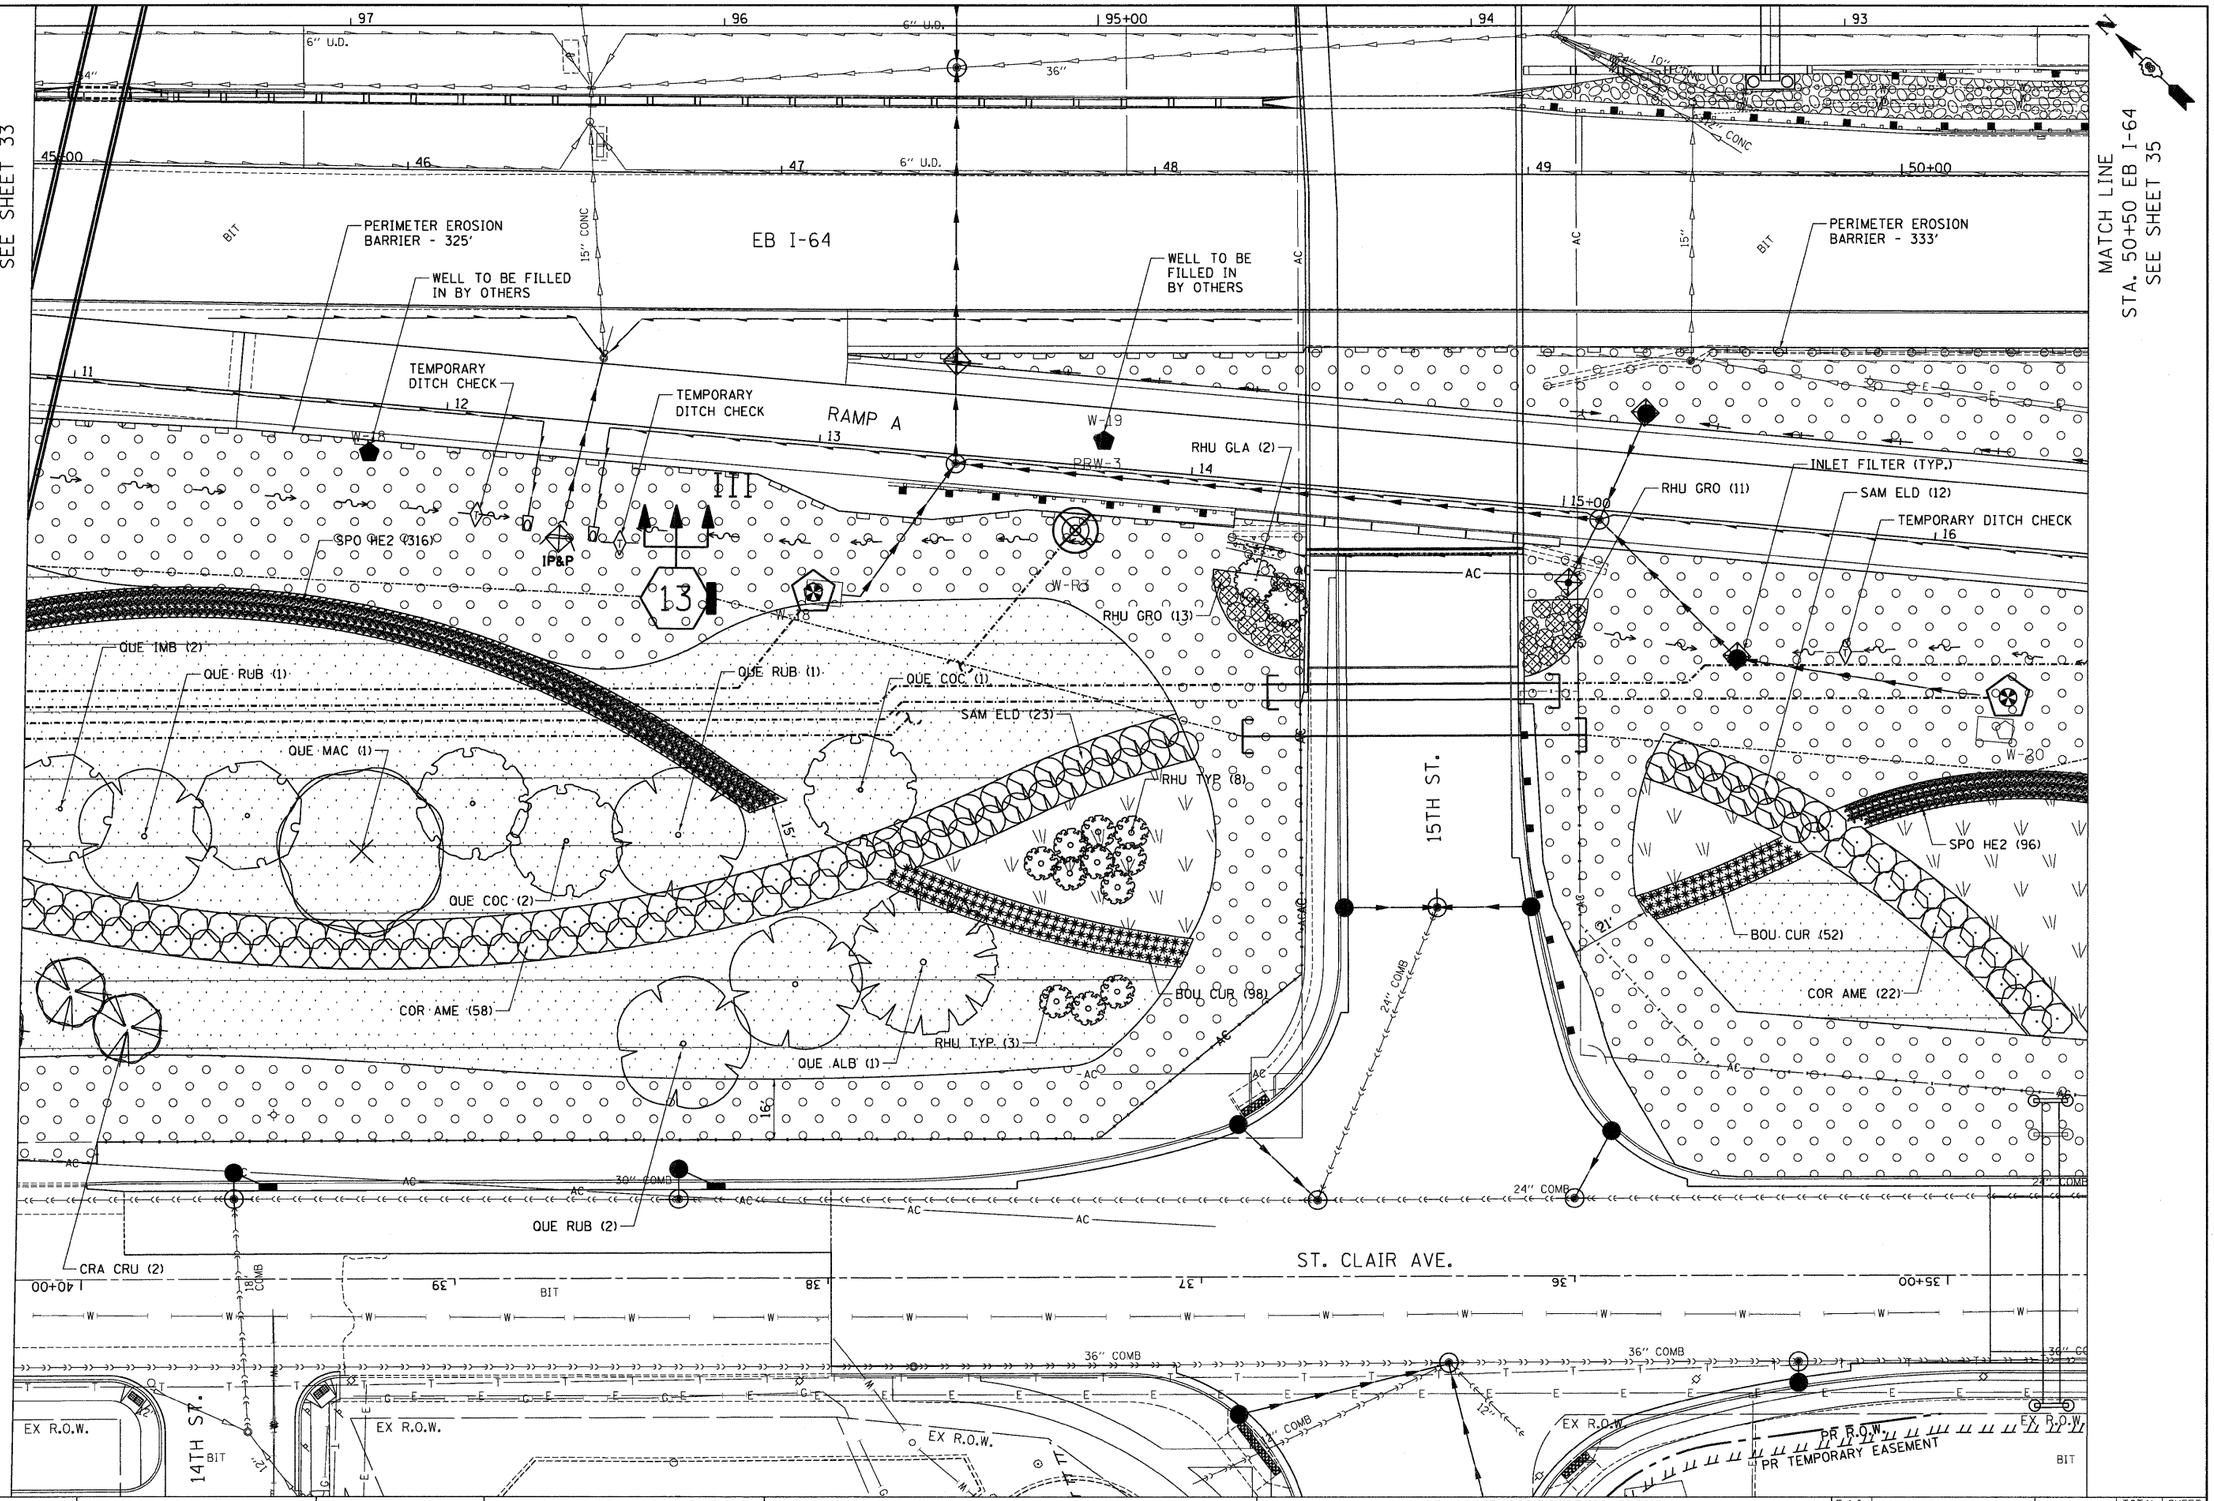

FILE NAME = $FILEL$	USER NAME = $USER$	DESIGNED - JM	REVISED -	STATE OF ILLINOIS DEPARTMENT OF TRANSPORTATION	PROPOSED LANDSCAPING PLANS EASTBOUND I-64 4	F.A.I. RTE.	SECTION	COUNTY	TOTAL SHEETS / SHEET NO.
		DRAWN - MDN	REVISED -			64	82-1-R(A)LS	ST. CLAIR	89 / 34
	PLOT SCALE = $SCALE$	CHECKED - JB	REVISED -					CONTRACT NO. 76F71	
TENG & ASSOCIATES, INC. ENGINEERS/ARCHITECTS/PLANNERS CHICAGO, ILLINOIS	PLOT DATE = $DATE$	DATE - 03/23/12	REVISED -		SCALE: 1"=20' / SHEET NO. 13 OF 21 SHEETS / STA. / TO STA.	FED. ROAD DIST. NO.	ILLINOIS	FED. AID PROJECT	

...\D8TRI-71-LAYOUT.DGN, ...\D8TRI-71-BORDER.DGN, ...\D8GDN-99-MOTIFLDGN, ...\D8TRI-76G52-MOTIFLDGN, ...\D8TRI-76G51-MOTIFLDGN, ...\D8TRI-35-LNDSCPLDGN, ...\D8TRI-36-LNDSCPLDGN
3-21-2012,15:02:25 BONDHALID \\FS-0044\VMA\VAULT\D-TRANS.07\2202\20868-001\CIVIL\CAD\99 ALL CONTRACTS\TRI\SHEETS CONTRACT 76F71\D8TRI-71-SHT-LANDSCAP2-413.DGN