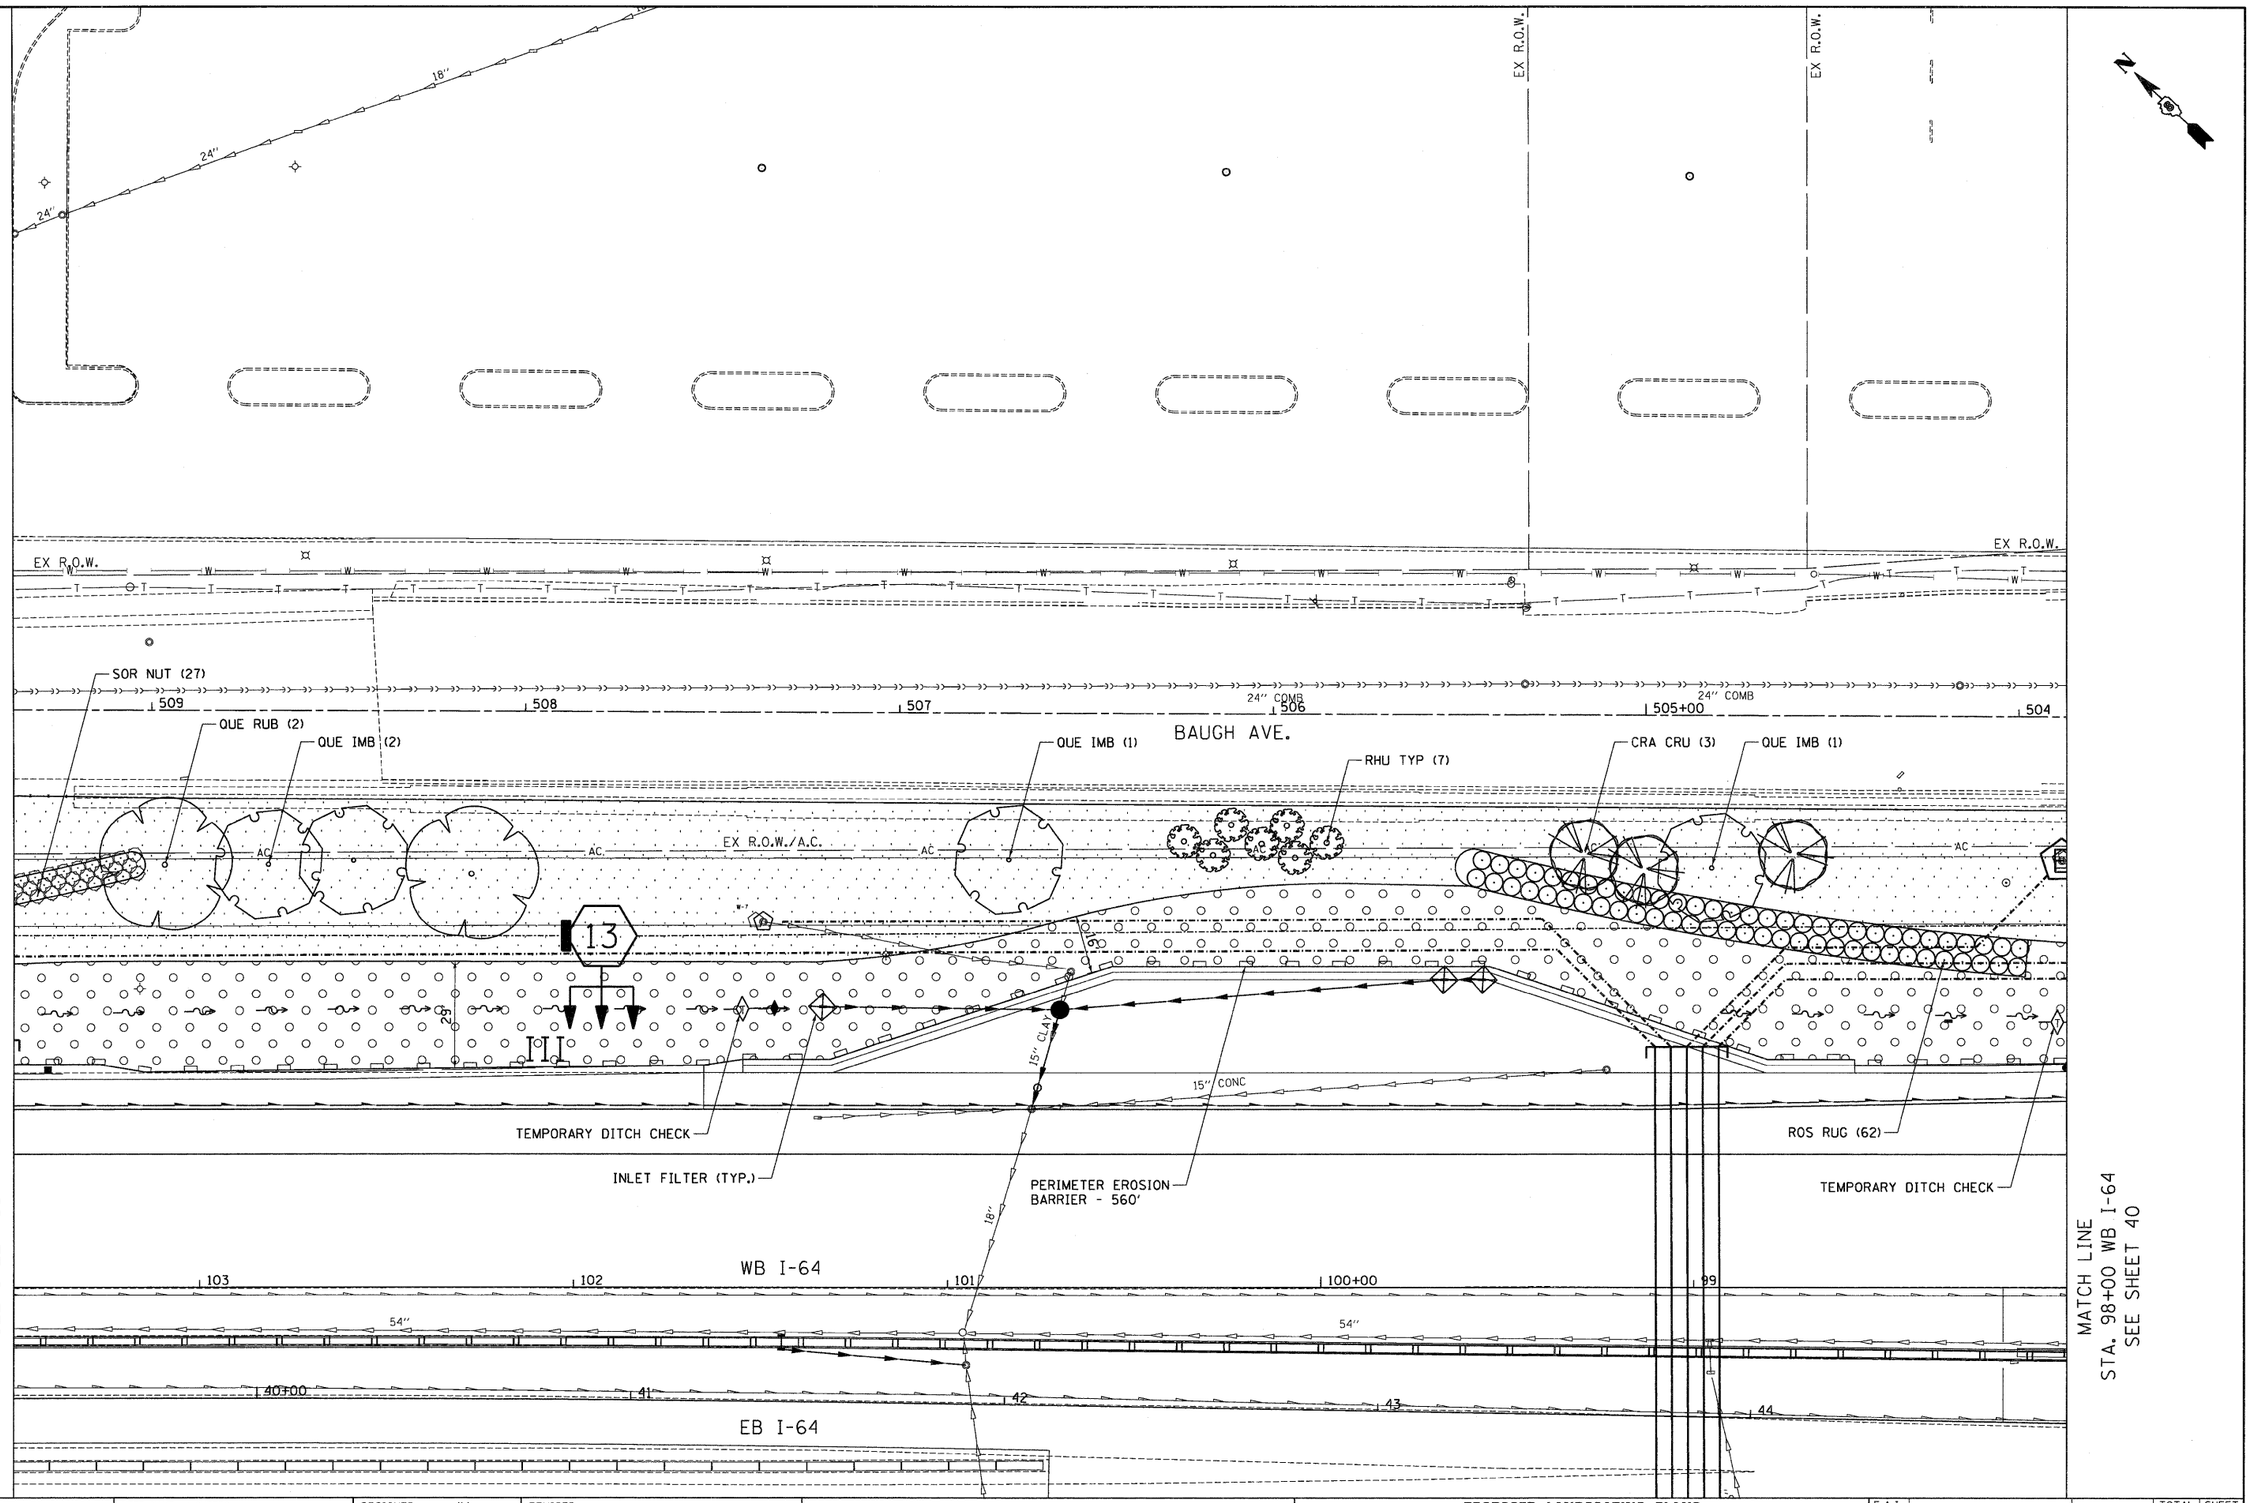

\\D8TRI-71-LAYOUT.DGN, ..\D8TRI-71-BORDER.DGN, ..\DBCONN-99-MOTIF.DGN, ..\D8TRI-76C52-MOTIF.DGN, ..\D8TRI-76C51-MOTIF.DGN, ..\D8TRI-40-LNDSCP.DGN, ..\D8TRI-35-LNDSCP.DGN, ..\D8TRI-36-LNDSCP.DGN
3-21-2012, 15:04:16 BONDHUJD \\FS-8044\AM\VAULT\D-TRANS.07\2202\28868-00\CIVIL\CAD\99 ALL CONTRACTS\TRI\SHEETS CONTRACT 76F71\D8TRI-71-SHT-LANDSCAP2-BI.DGN

FILE NAME = *FILEL*	USER NAME = *USER*	DESIGNED - JM	REVISED -	**STATE OF ILLINOIS DEPARTMENT OF TRANSPORTATION**	**PROPOSED LANDSCAPING PLANS WESTBOUND I-64 3**
TENG & ASSOCIATES, INC. ENGINEERS/ARCHITECTS/PLANNERS CHICAGO, ILLINOIS		DRAWN - MDN	REVISED -		
	PLOT SCALE = *SCALE*	CHECKED - JB	REVISED -		SCALE: 1"=20' | SHEET NO. 18 OF 21 SHEETS | STA. | TO STA.
	PLOT DATE = *DATE*	DATE - 03/23/12	REVISED -		

F.A.I. RTE.	SECTION	COUNTY	TOTAL SHEETS	SHEET NO.
64	82-1-R(A)LS	ST. CLAIR	89	39
		CONTRACT NO. 76F71		
FED. ROAD DIST. NO.	ILLINOIS	FED. AID PROJECT		