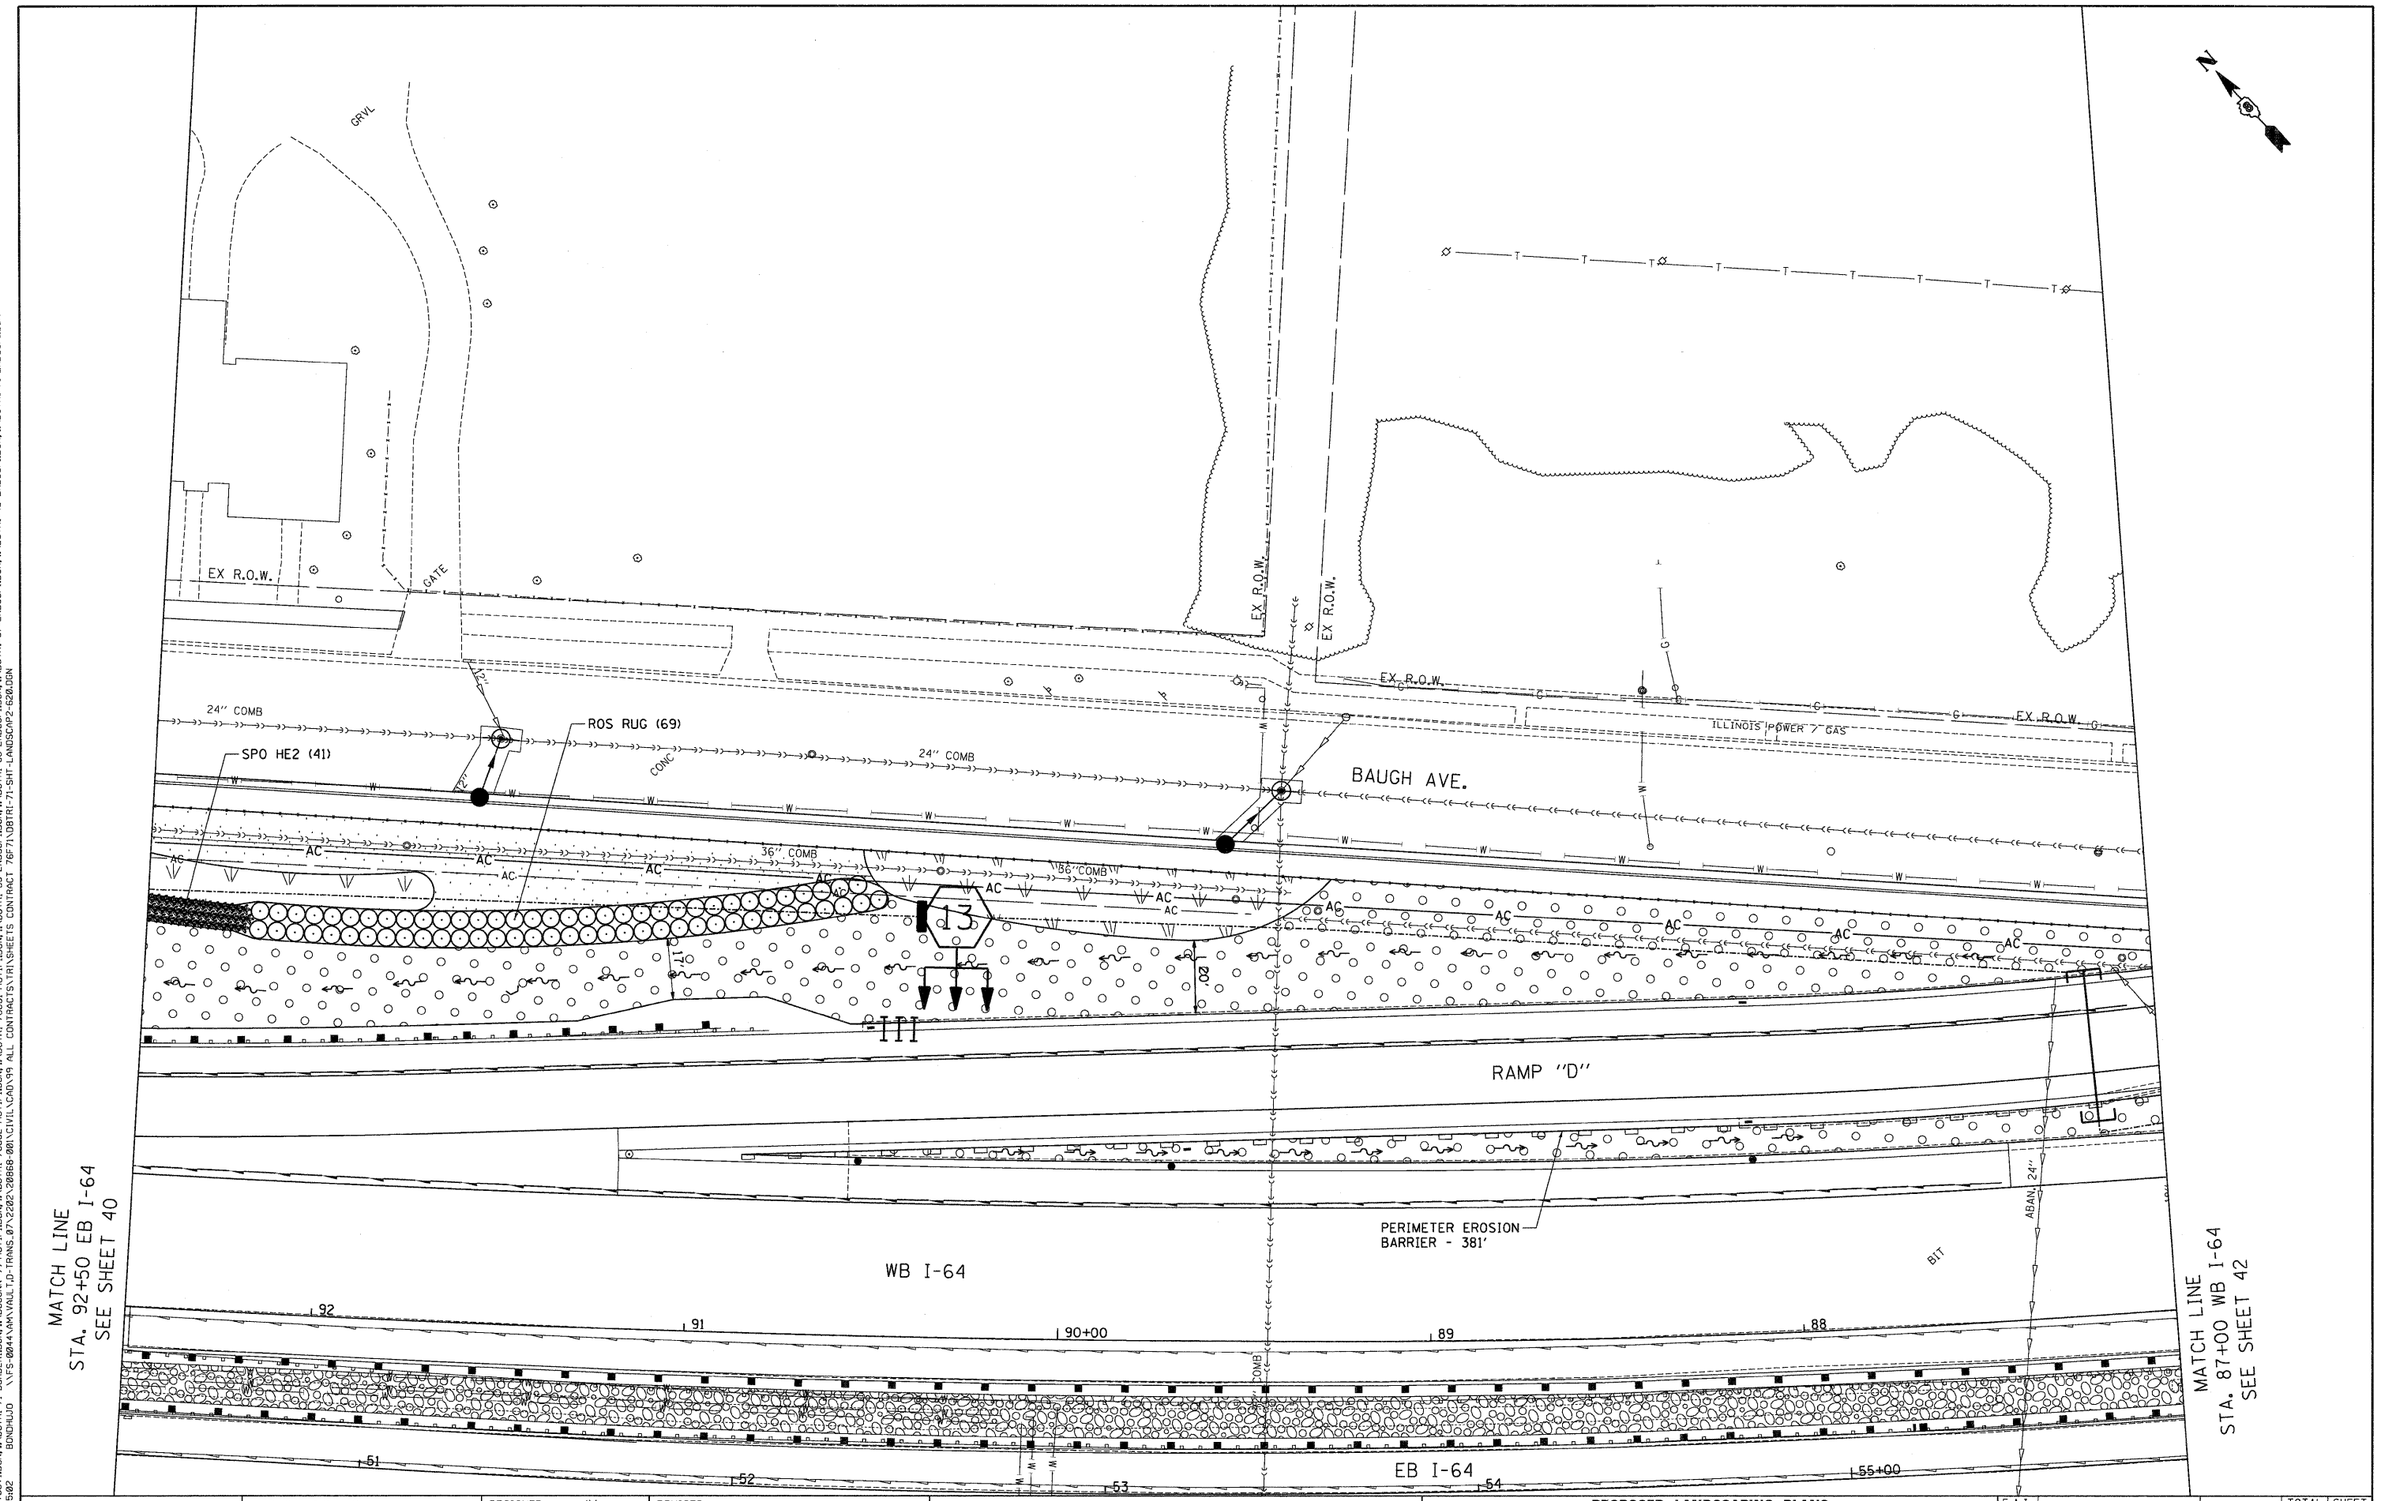

FILE NAME = $FILEL$	USER NAME = $USER$	DESIGNED - JM	REVISED -	STATE OF ILLINOIS DEPARTMENT OF TRANSPORTATION	PROPOSED LANDSCAPING PLANS WESTBOUND I-64 5	F.A.I. RTE. 64	SECTION 82-1-R(A)LS	COUNTY ST. CLAIR	TOTAL SHEETS 89 / SHEET NO. 41
TENG TENG & ASSOCIATES, INC. ENGINEERS/ARCHITECTS/PLANNERS CHICAGO, ILLINOIS		DRAWN - MDN	REVISED -					CONTRACT NO. 76F71	
	PLOT SCALE = $SCALE$	CHECKED - JB	REVISED -						
	PLOT DATE = $DATE$	DATE - 03/23/12	REVISED -		SCALE: 1"=20' / SHEET NO. 20 OF 21 SHEETS / STA. TO STA.	FED. ROAD DIST. NO.	ILLINOIS	FED. AID PROJECT	

..\D8TRI-71-LAYOUT1.DGN, ..\D8TRI-71-BORDER1.DGN, ..\D8CONN-99-MOTIF1.DGN, ..\D8TRI-76C52-MOTIF1.DGN, ..\D8TRI-76C51-MOTIF1.DGN, ..\D8TRI-35-LNDSCP1.DGN, ..\D8TRI-36-LNDSCP1.DGN, ..\D8TRI-37-LNDSCP1.DGN, ..\D8TRI-40-LNDSCP1.DGN, ..\D8TRI-71-LNDSCP1.DGN
3-21-2012, 15:05:02 BONDHUJO \\FS-0044\AM\VAULT\D-TRANS.07\2202\20868-001\CIVIL\CAD\99 ALL CONTRACTS\TRI\SHEETS CONTRACT 76F71\D8TRI-71-SHT-LANDSCAP2-620.DGN