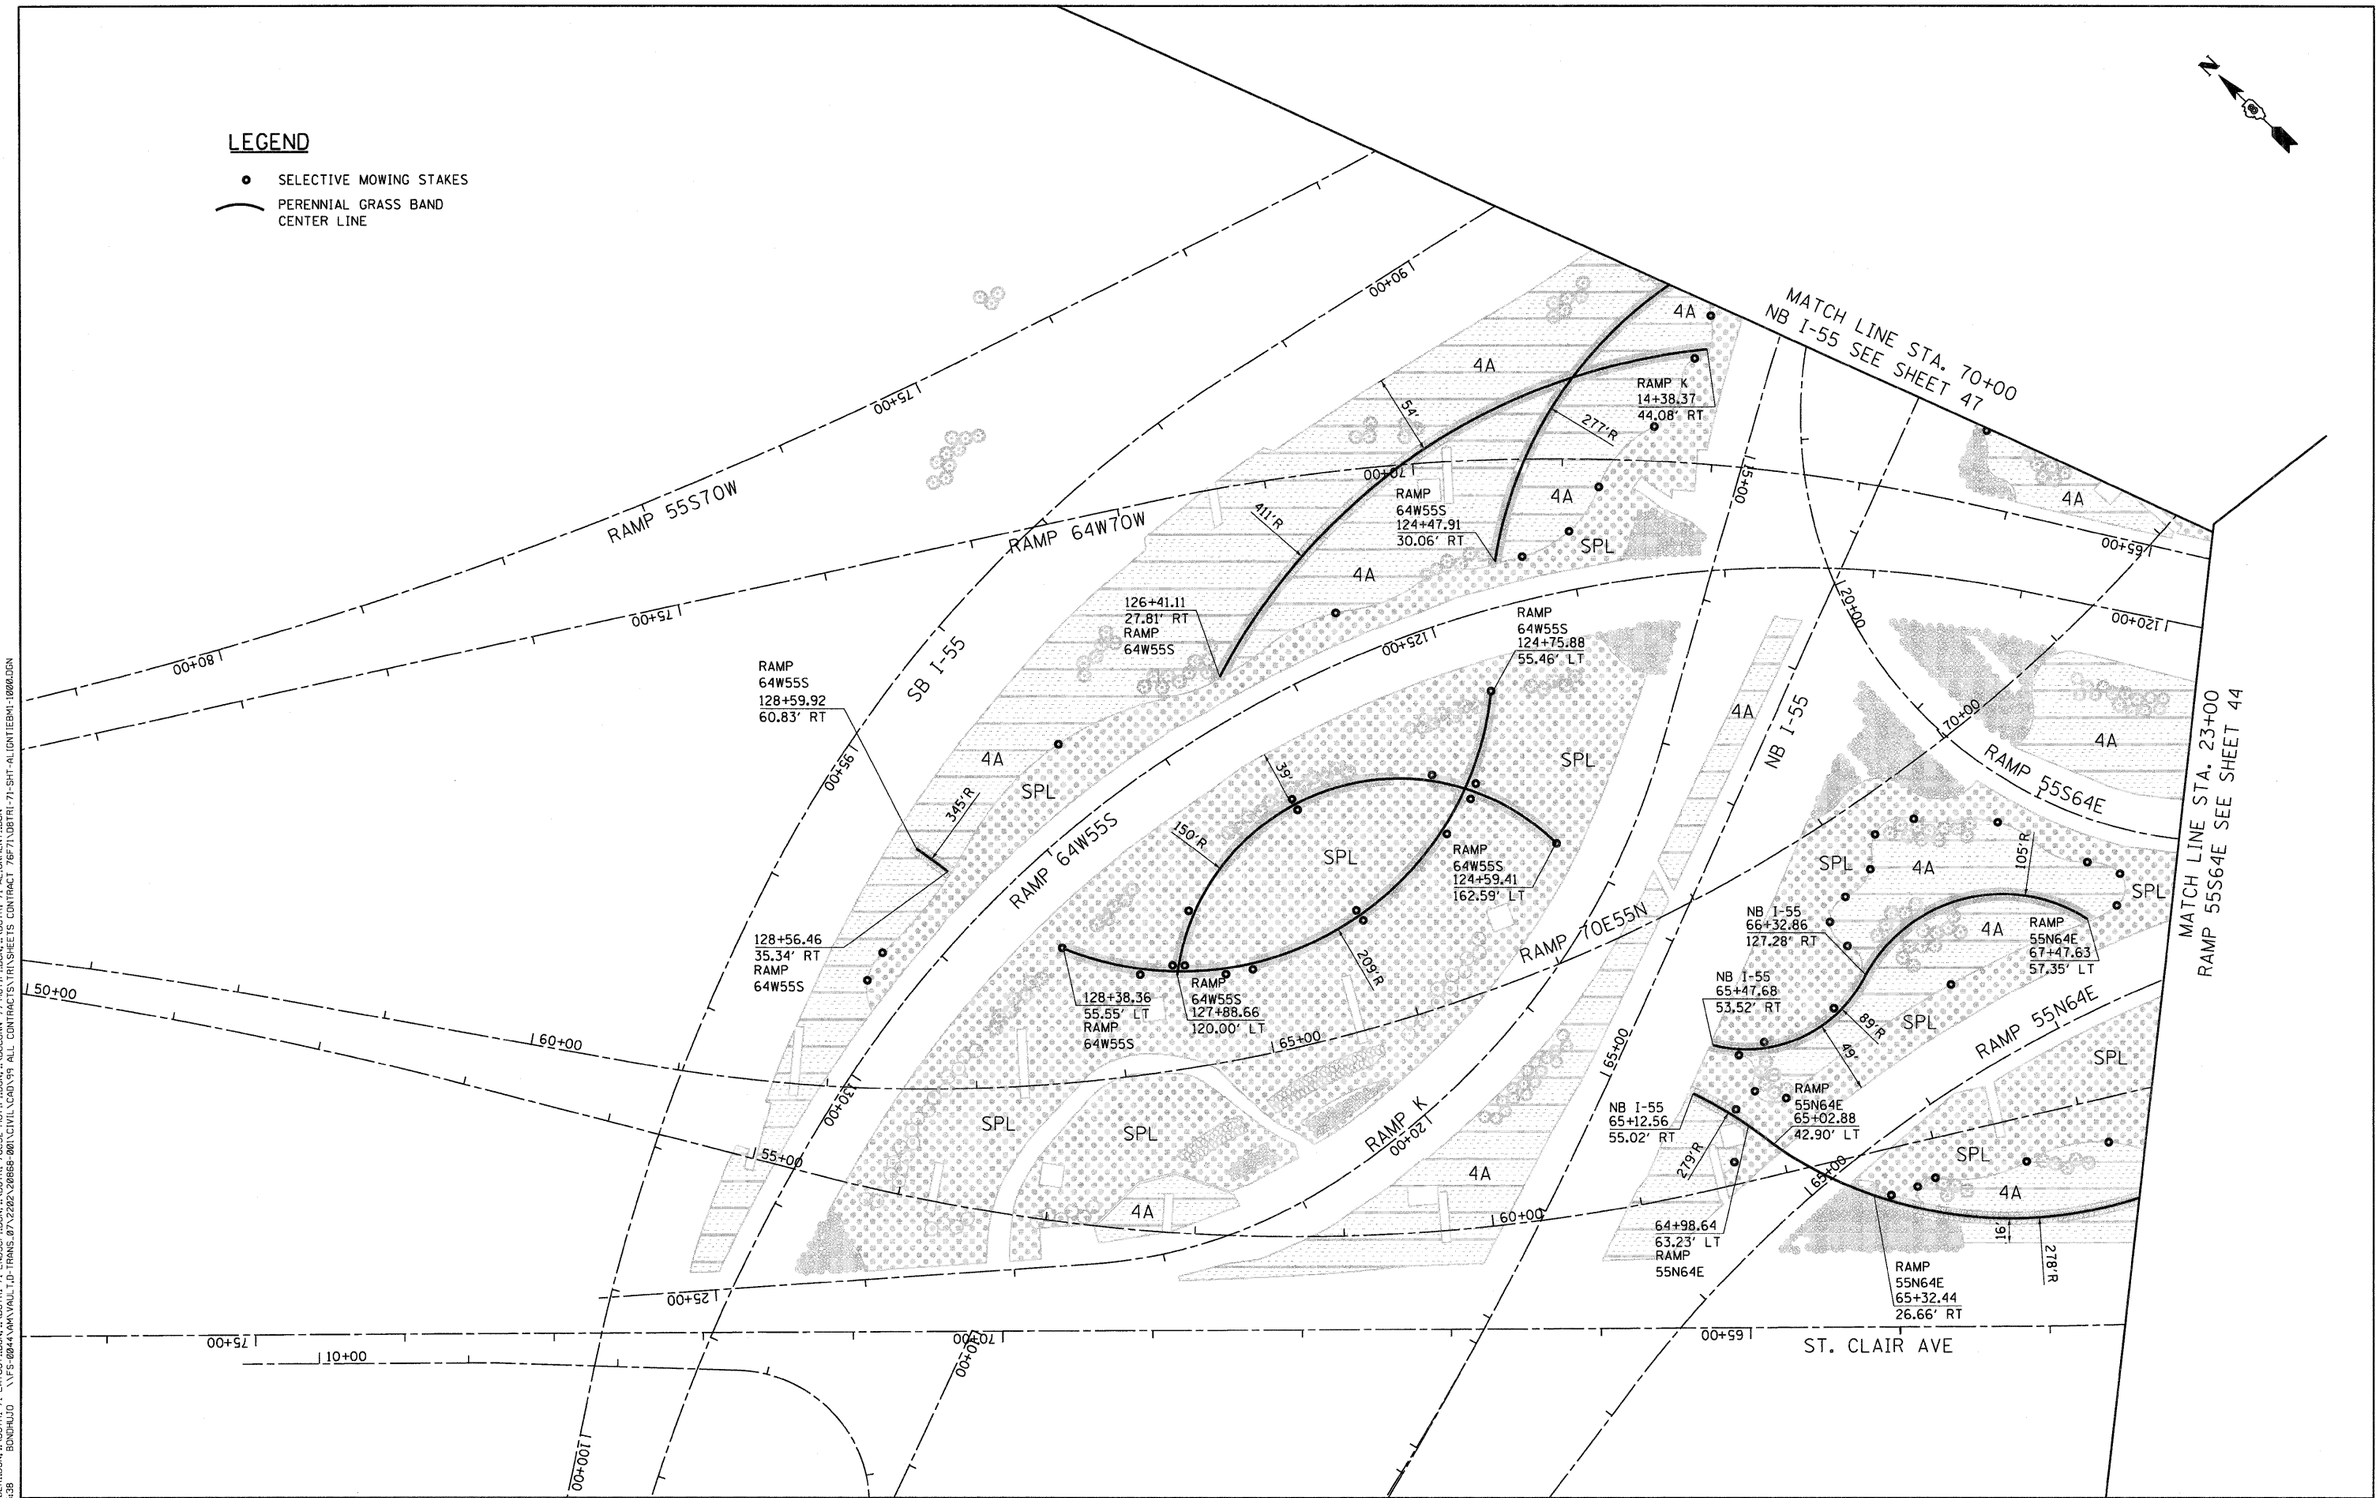

FILE NAME = $FILEL$	USER NAME = $USER$	DESIGNED - MC	REVISED -	STATE OF ILLINOIS DEPARTMENT OF TRANSPORTATION	PERENNIAL GRASS BAND LAYOUT & SELECTIVE MOWING STAKES STA. 18+37 TO STA. 23+00
		DRAWN - MDN	REVISED -		
	PLOT SCALE = $SCALE$	CHECKED - JB	REVISED -		
TENG & ASSOCIATES, INC. ENGINEERS/ARCHITECTS/PLANNERS CHICAGO, ILLINOIS	PLOT DATE = $DATE$	DATE - 03/23/12	REVISED -		SCALE: 1"=50' SHEET NO. 1 OF 5 SHEETS STA. TO STA.

F.A.I. RTE.	SECTION	COUNTY	TOTAL SHEETS	SHEET NO.
64	82-1-R(A)LS	ST. CLAIR	89	43
		CONTRACT NO. 76F71		
FED. ROAD DIST. NO.	ILLINOIS	FED. AID PROJECT		

\\DBTRI-71-RDRDER1.DGN, \\DBTRI-71-LAYOUT1.DGN, \\DBTRI-71-LNDSCP1.DGN, \\DBTRI-76E52-MOTIF1.DGN, \\DBCONN-PR-MOTIF1.DGN, \\DBTRI-71-ALIGNMENT1.DGN
3-22-2012 15:05:38 BDMDN4JD \\VS4004\WNVAUL1JD\TRANS_07\2202\208868-001\CITIL\CADD\SY ALL CONTRACTS\TRI\SHEETS CONTRACT 76F71\DBTRI-71-SHT-ALIGNT1EBM1-1000A.DGN