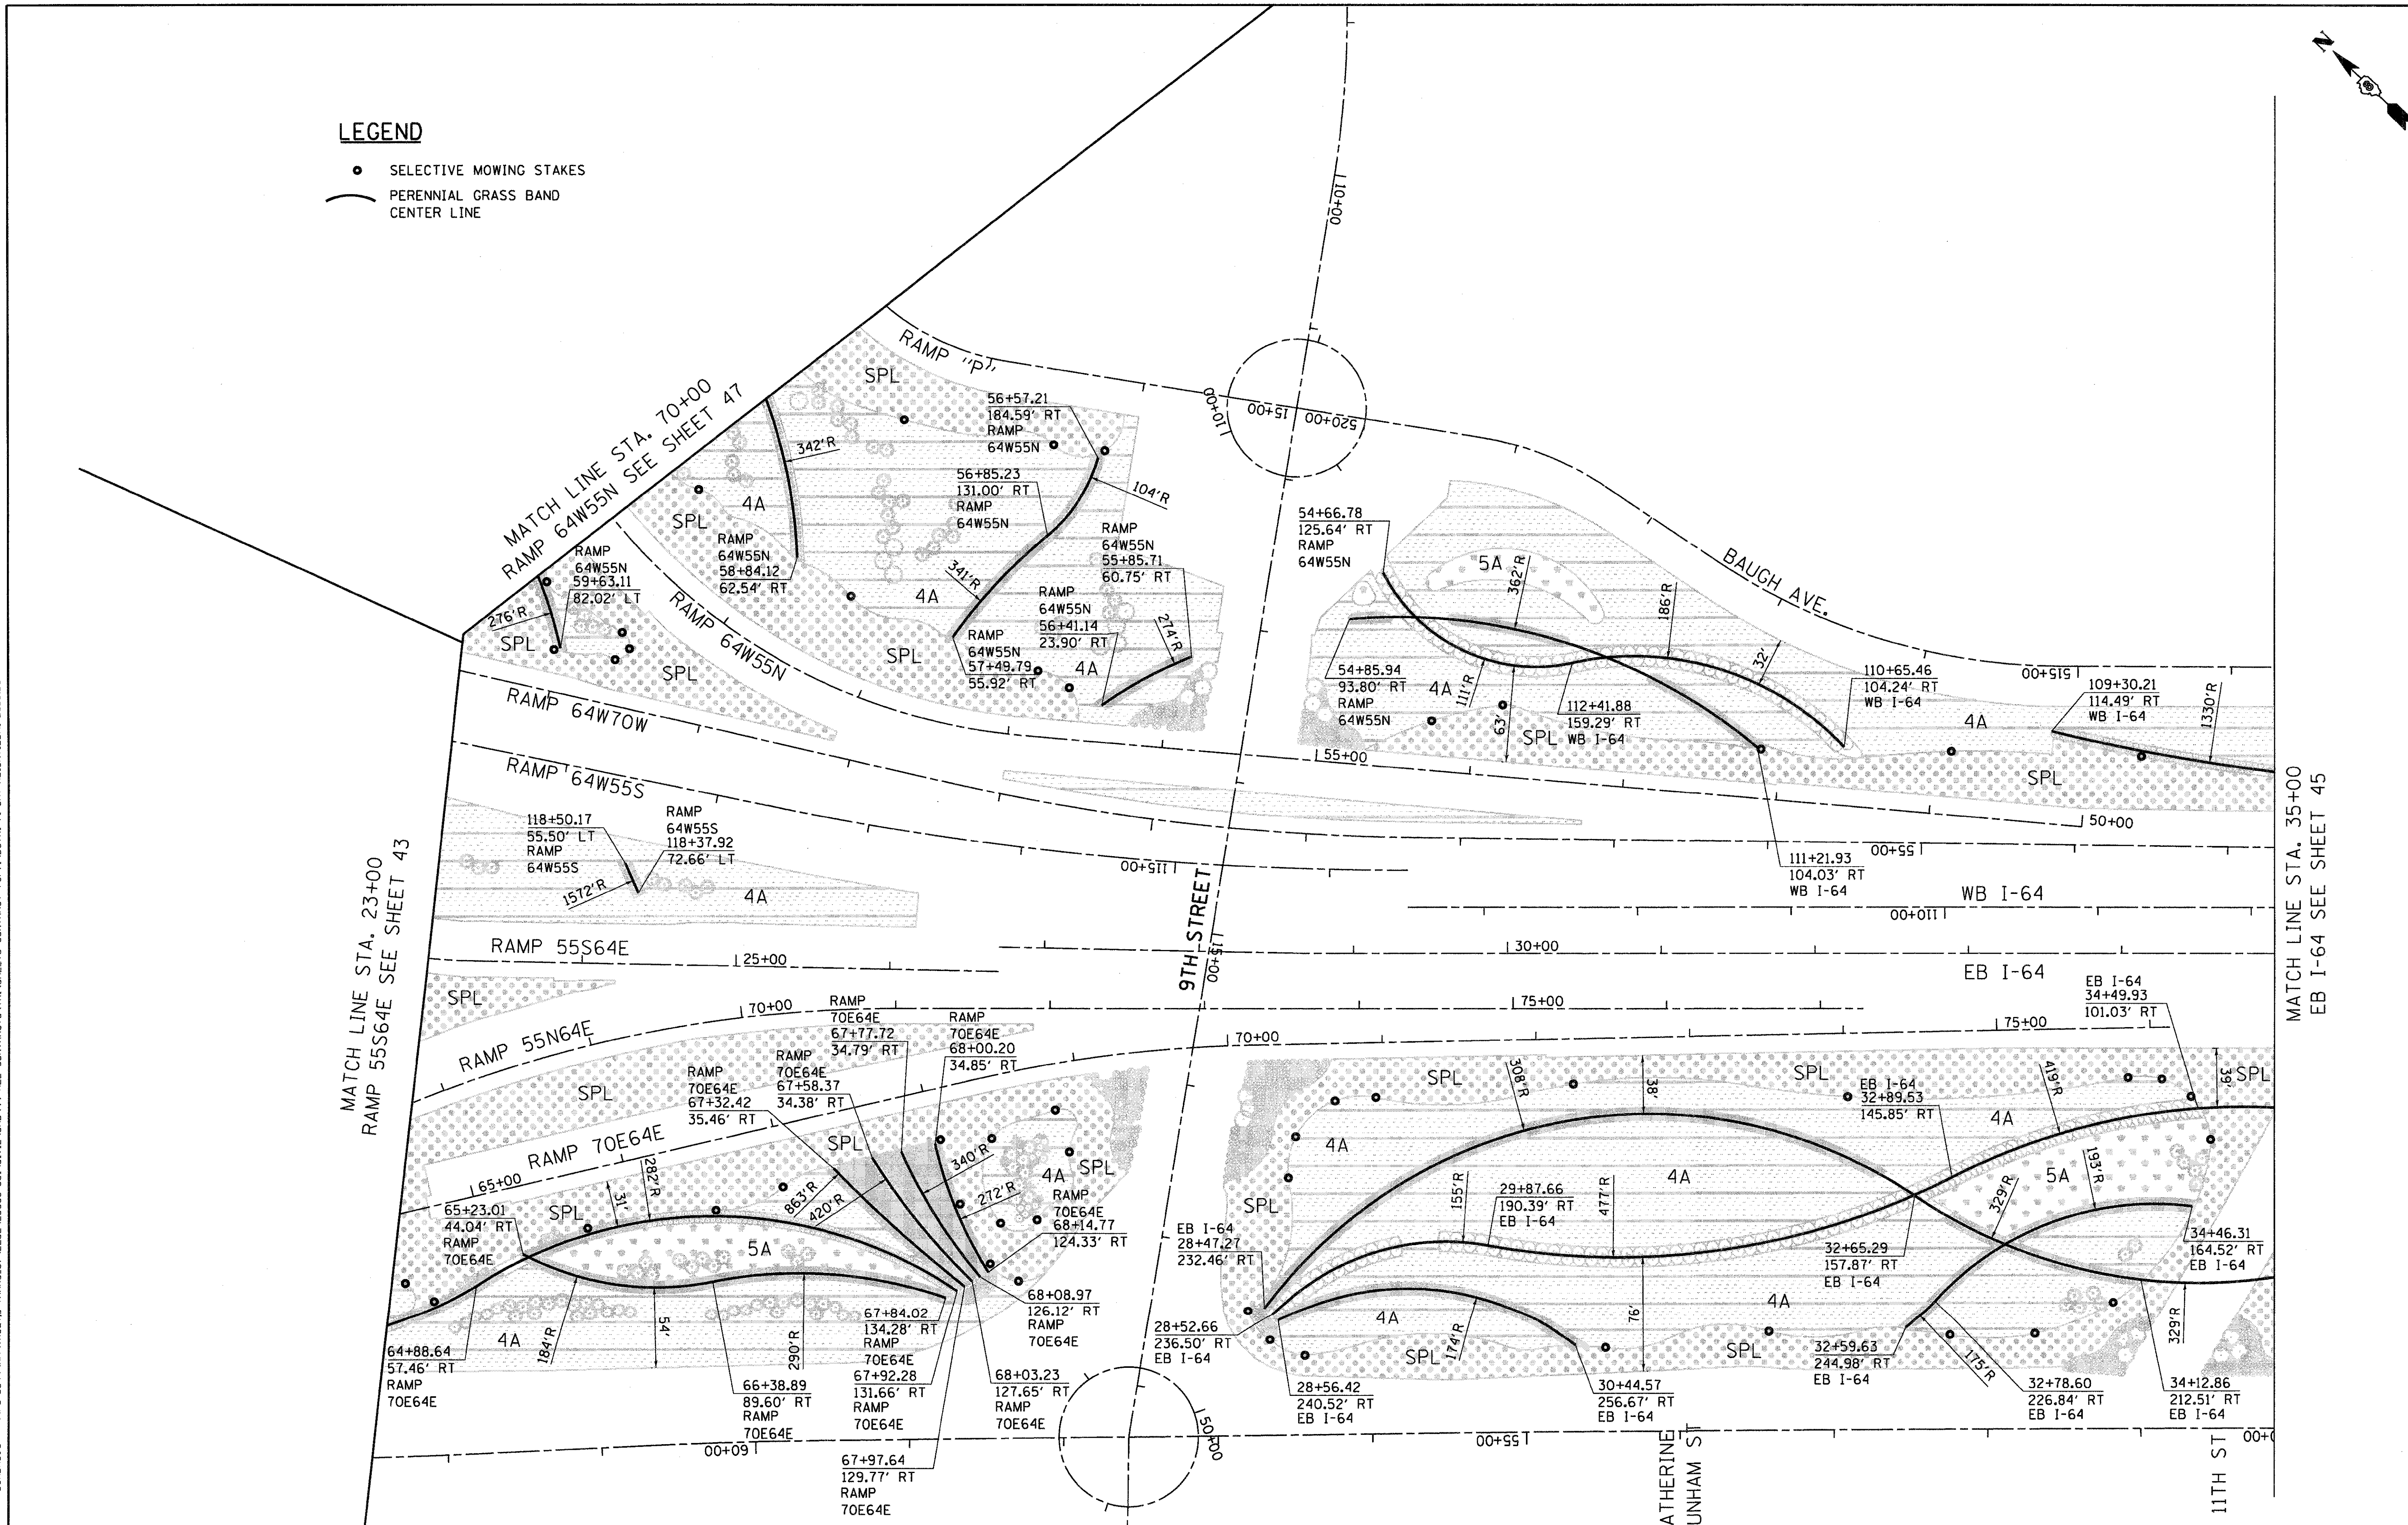

..\D8TRI-71-BORDER1.DGN, ..\D8TRI-71-LAYOUT1.DGN, ..\D8TRI-71-LNDSCP1.DGN, ..\D8TRI-76C52-MOTIF1.DGN, ..\D8CONN-99-MOTIF1.DGN, ..\D8TRI-71-ALIGNMENT1.DGN
3-21-2012, 15:05:51 BONDHUJD \\FS-0044\AM\VAULT,D-TRANS_07\2202\20868-001\CIVIL\CAD\99 ALL CONTRACTS\TRI\SHEETS CONTRACT 76F71\D8TRI-71-SHT-ALIGNTIEBM1-2300.DGN

FILE NAME = $FILEL$	USER NAME = $USER$	DESIGNED - MC	REVISED -
		DRAWN - MDN	REVISED -
TENG — TENG & ASSOCIATES, INC. ENGINEERS/ARCHITECTS/PLANNERS CHICAGO, ILLINOIS	PLOT SCALE = $SCALE$	CHECKED - JB	REVISED -
	PLOT DATE = $DATE$	DATE - 03/23/12	REVISED -

STATE OF ILLINOIS
DEPARTMENT OF TRANSPORTATION

PERENNIAL GRASS BAND LAYOUT
& SELECTIVE MOWING STAKES
STA. 23+00 TO STA. 35+00

SCALE: 1"=50' | SHEET NO. 2 OF 5 SHEETS | STA. | TO STA.

F.A.I. RTE.	SECTION	COUNTY	TOTAL SHEETS	SHEET NO.
64	82-1-R(A)LS	ST. CLAIR	89	44
		CONTRACT NO. 76F71		

FED. ROAD DIST. NO. | ILLINOIS | FED. AID PROJECT