FINAL SURVEY	BY	DATE
SURVEYED		
PLOTTED		
TEMPLATE		
NOTE BOOK		
AREAS		
NO.	AREAS CHECKED	

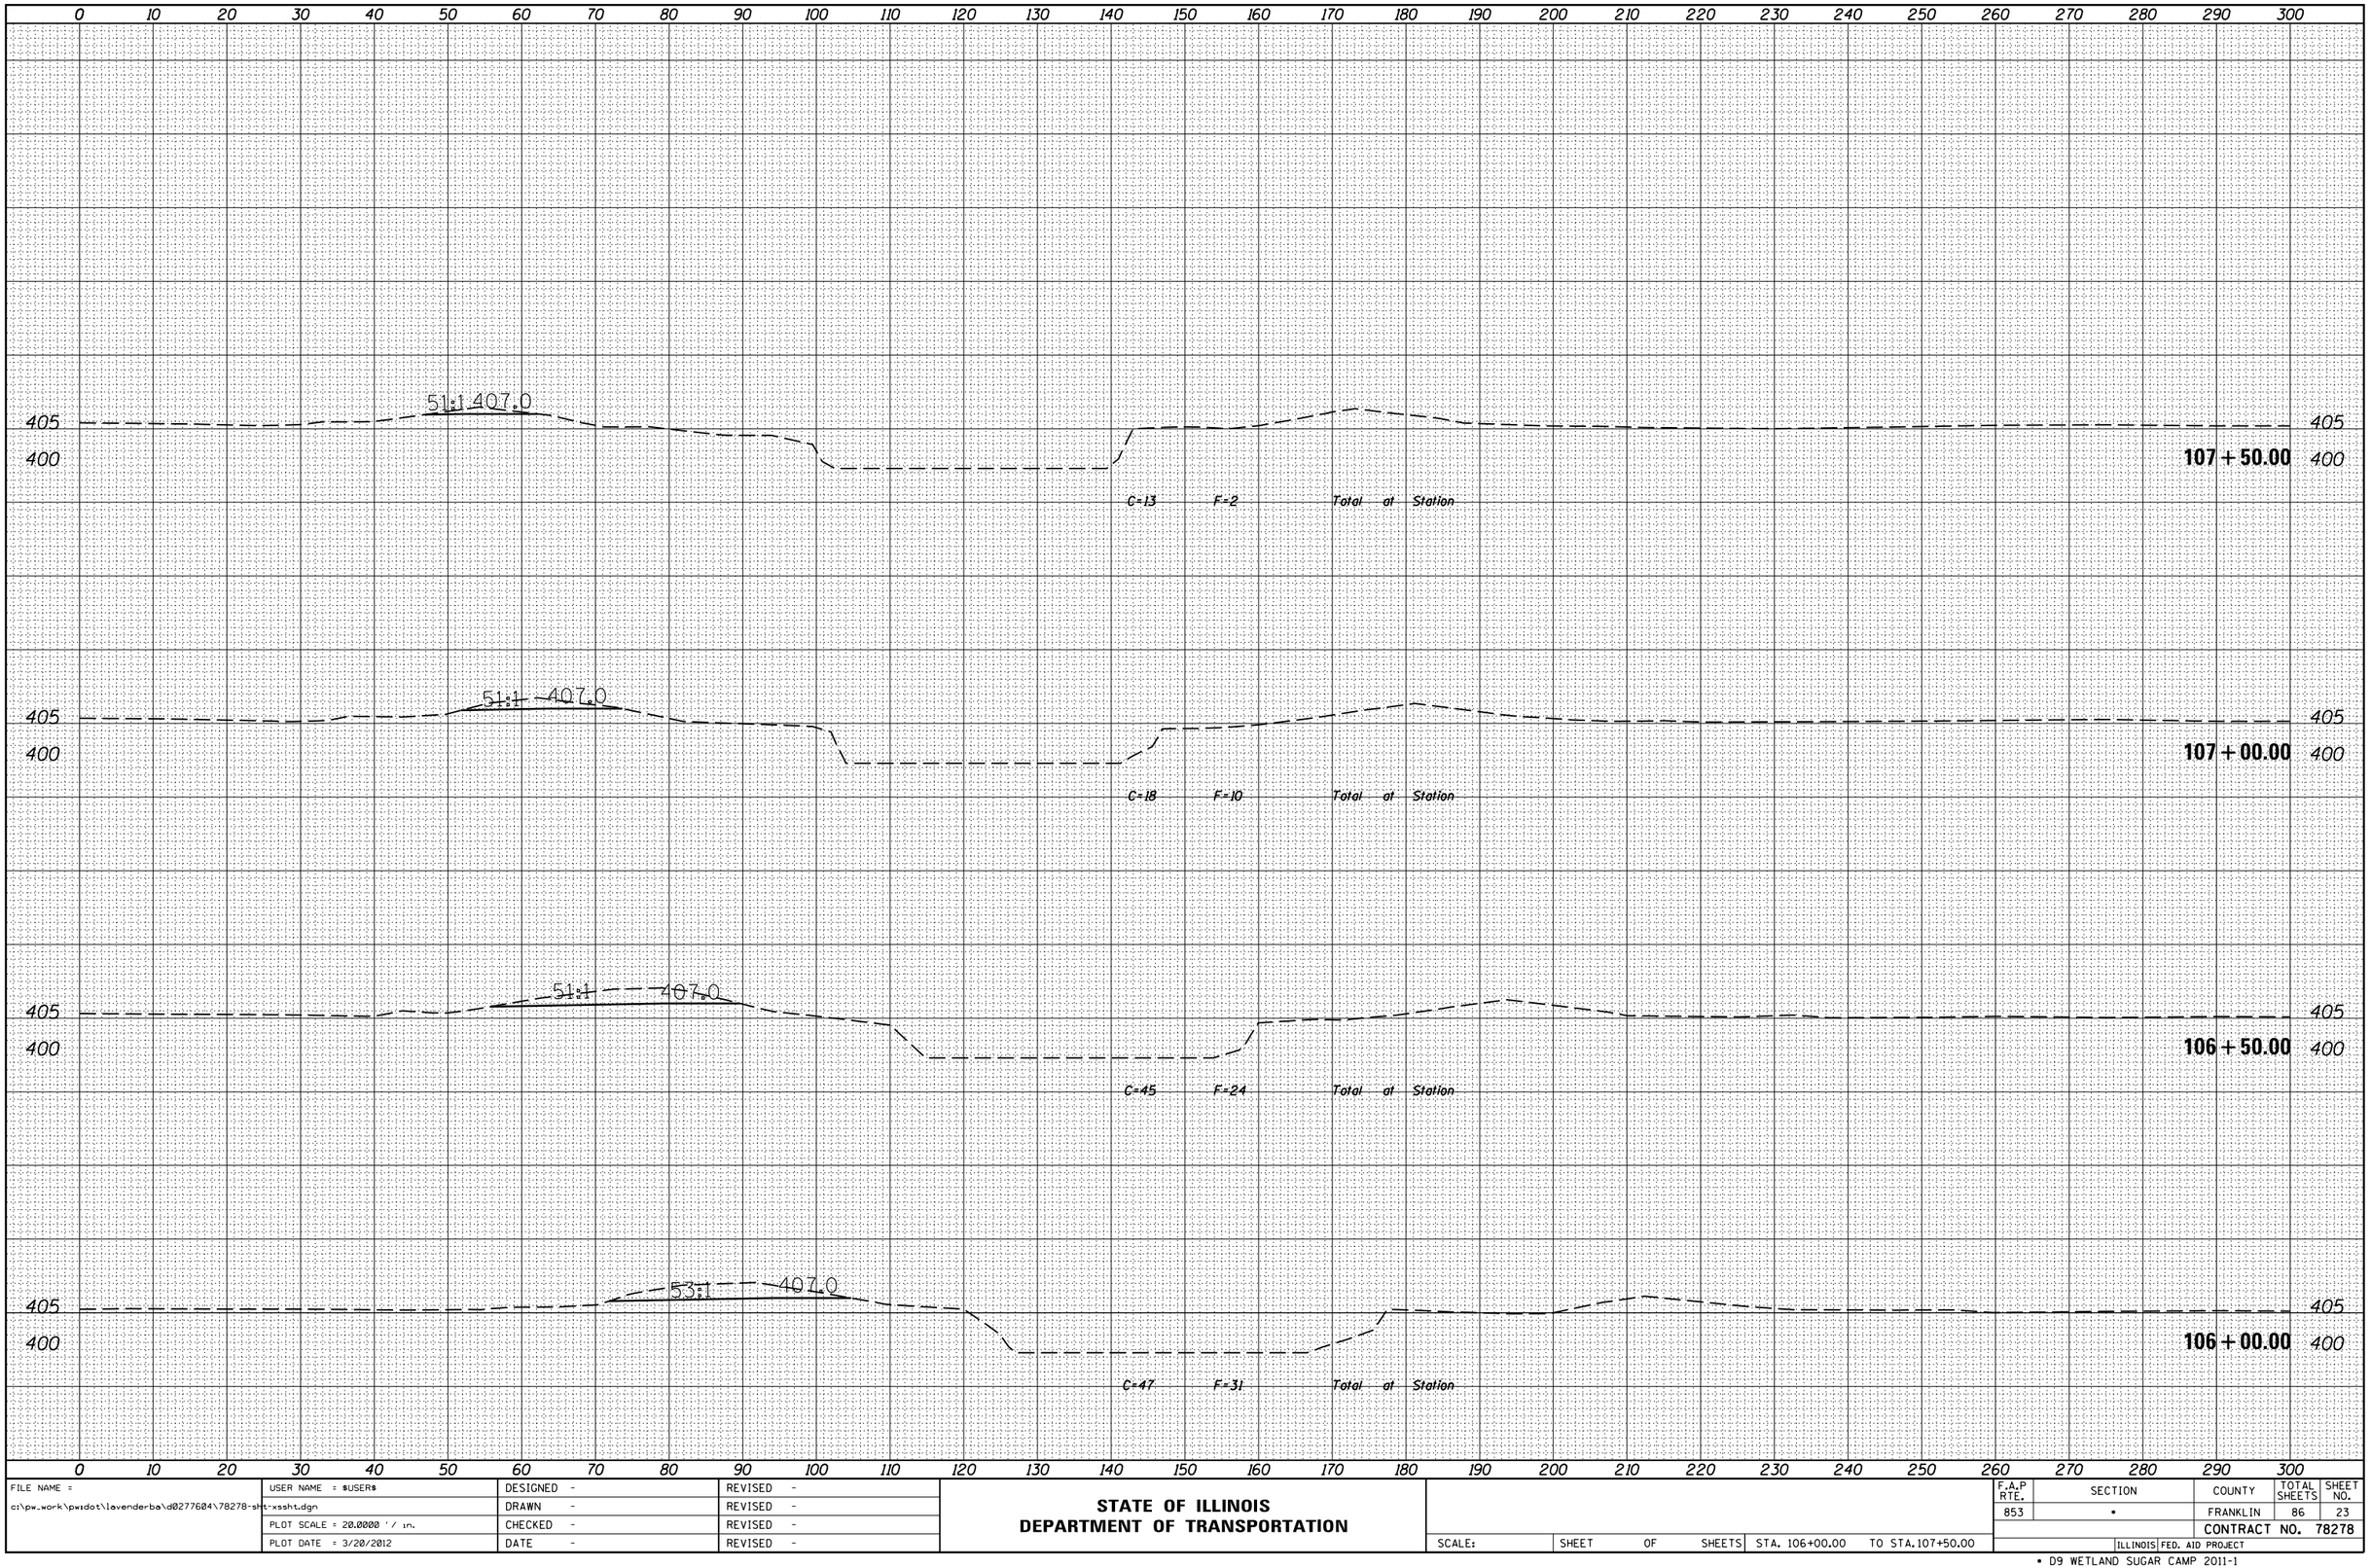

FILE NAME = c:\pw_work\pwidot\lavenderba\d0277604\78278-sht-xssht.dgn	USER NAME = $USER$	DESIGNED -	REVISED -	STATE OF ILLINOIS DEPARTMENT OF TRANSPORTATION				F.A.P RTE.	SECTION	COUNTY	TOTAL SHEETS	SHEET NO.
		DRAWN -	REVISED -					853	•	FRANKLIN	86	23
	PLOT SCALE = 20.0000 ' / in.	CHECKED -	REVISED -							CONTRACT NO. 78278		
	PLOT DATE = 3/20/2012	DATE -	REVISED -		SCALE:	SHEET	OF	SHEETS	STA. 106+00.00	TO STA.107+50.00	ILLINOIS	FED. AID PROJECT

• D9 WETLAND SUGAR CAMP 2011-1

ORIGINAL SURVEY	BY	DATE
SURVEYED		
PLOTTED		
TEMPLATE		
NOTE BOOK		
AREAS		
NO.	AREAS CHECKED	