| FINAL SURVEY | BY | DATE |
|---|---|---|
| SURVEYED | | |
| PLOTTED | | |
| TEMPLATE | | |
| NOTE BOOK | | |
| AREAS | | |
| NO. | AREAS CHECKED | |

| ORIGINAL SURVEY | BY | DATE |
|---|---|---|
| SURVEYED | | |
| PLOTTED | | |
| TEMPLATE | | |
| NOTE BOOK | | |
| AREAS | | |
| NO. | AREAS CHECKED | |

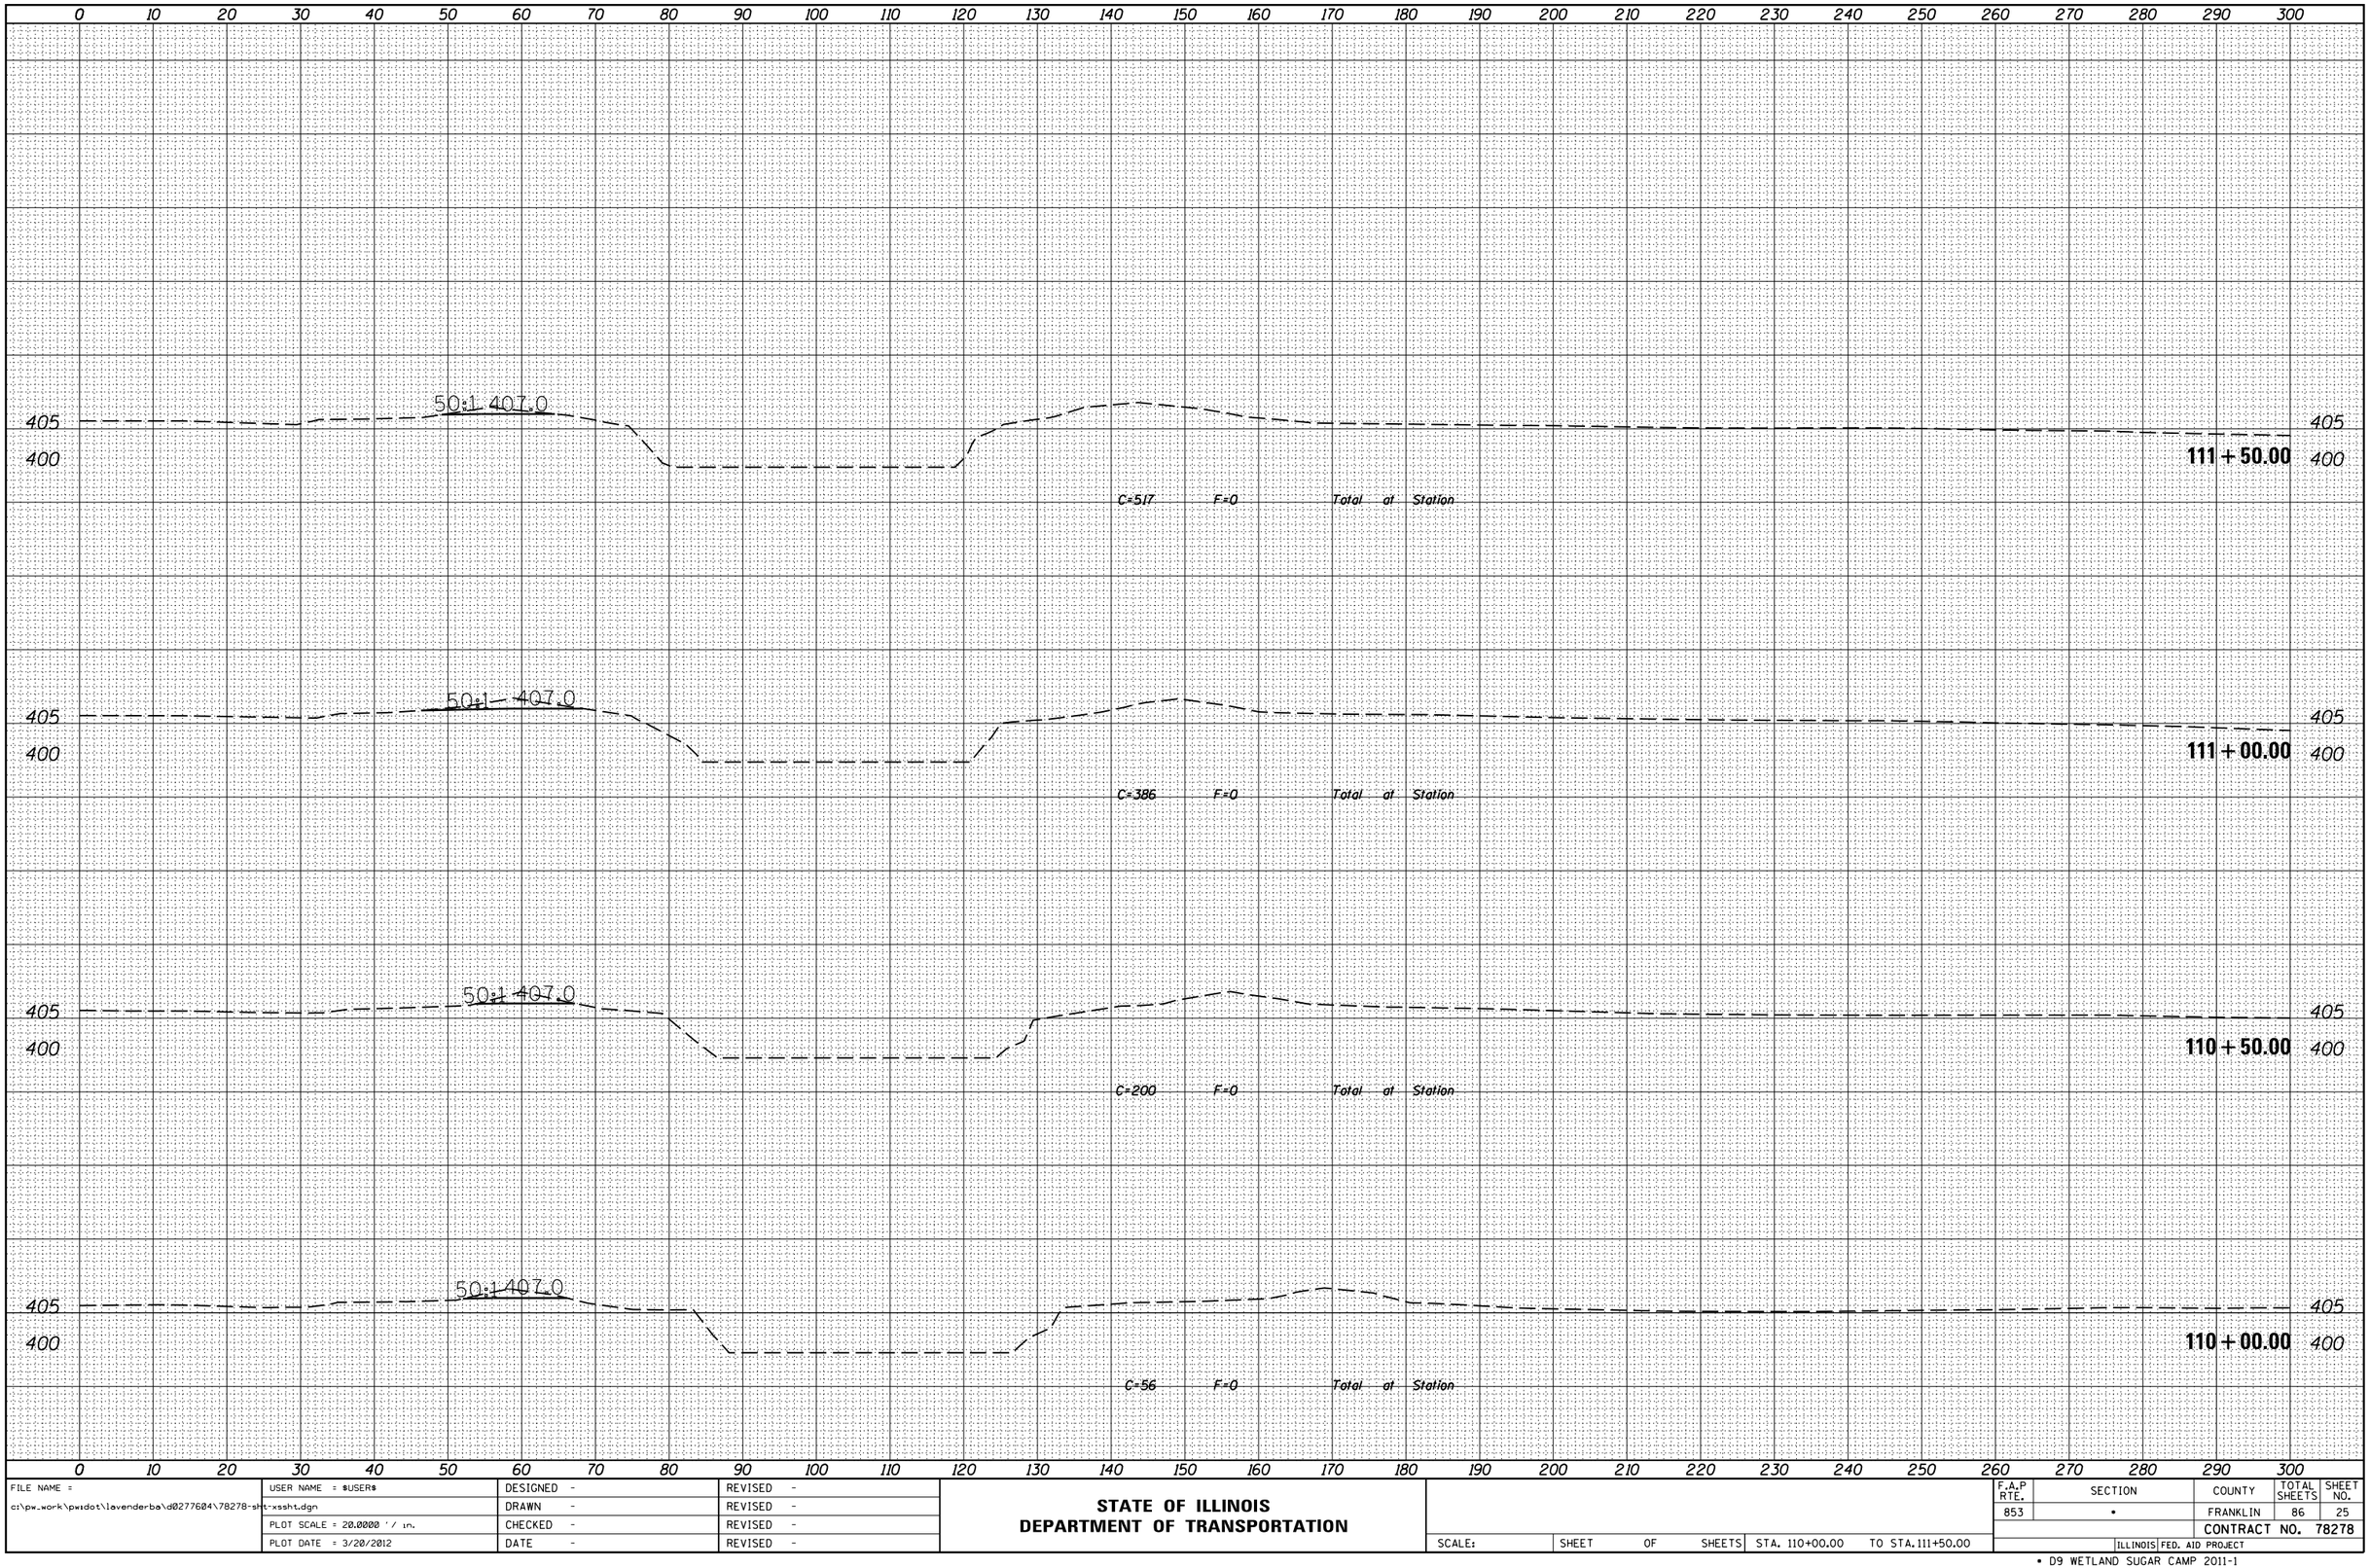


| | | | | | | | | | | | |
|---|---|---|---|---|---|---|---|---|---|---|---|
| FILE NAME = c:\pw_work\pwidot\lavenderba\d0277604\78278-sht-xssht.dgn | USER NAME = $USER$ | DESIGNED - | REVISED - | STATE OF ILLINOIS DEPARTMENT OF TRANSPORTATION | | F.A.P RTE. | SECTION | COUNTY | TOTAL SHEETS | SHEET NO. |
| | | DRAWN - | REVISED - | | | 853 | • | FRANKLIN | 86 | 25 |
| | PLOT SCALE = 20.0000 ' / in. | CHECKED - | REVISED - | | | | | CONTRACT NO. 78278 | | |
| | PLOT DATE = 3/20/2012 | DATE - | REVISED - | | | | | ILLINOIS FED. AID PROJECT | | |
| | | | | | SCALE: | SHEET OF SHEETS | STA. 110+00.00 | TO STA. 111+50.00 | | |

• D9 WETLAND SUGAR CAMP 2011-1