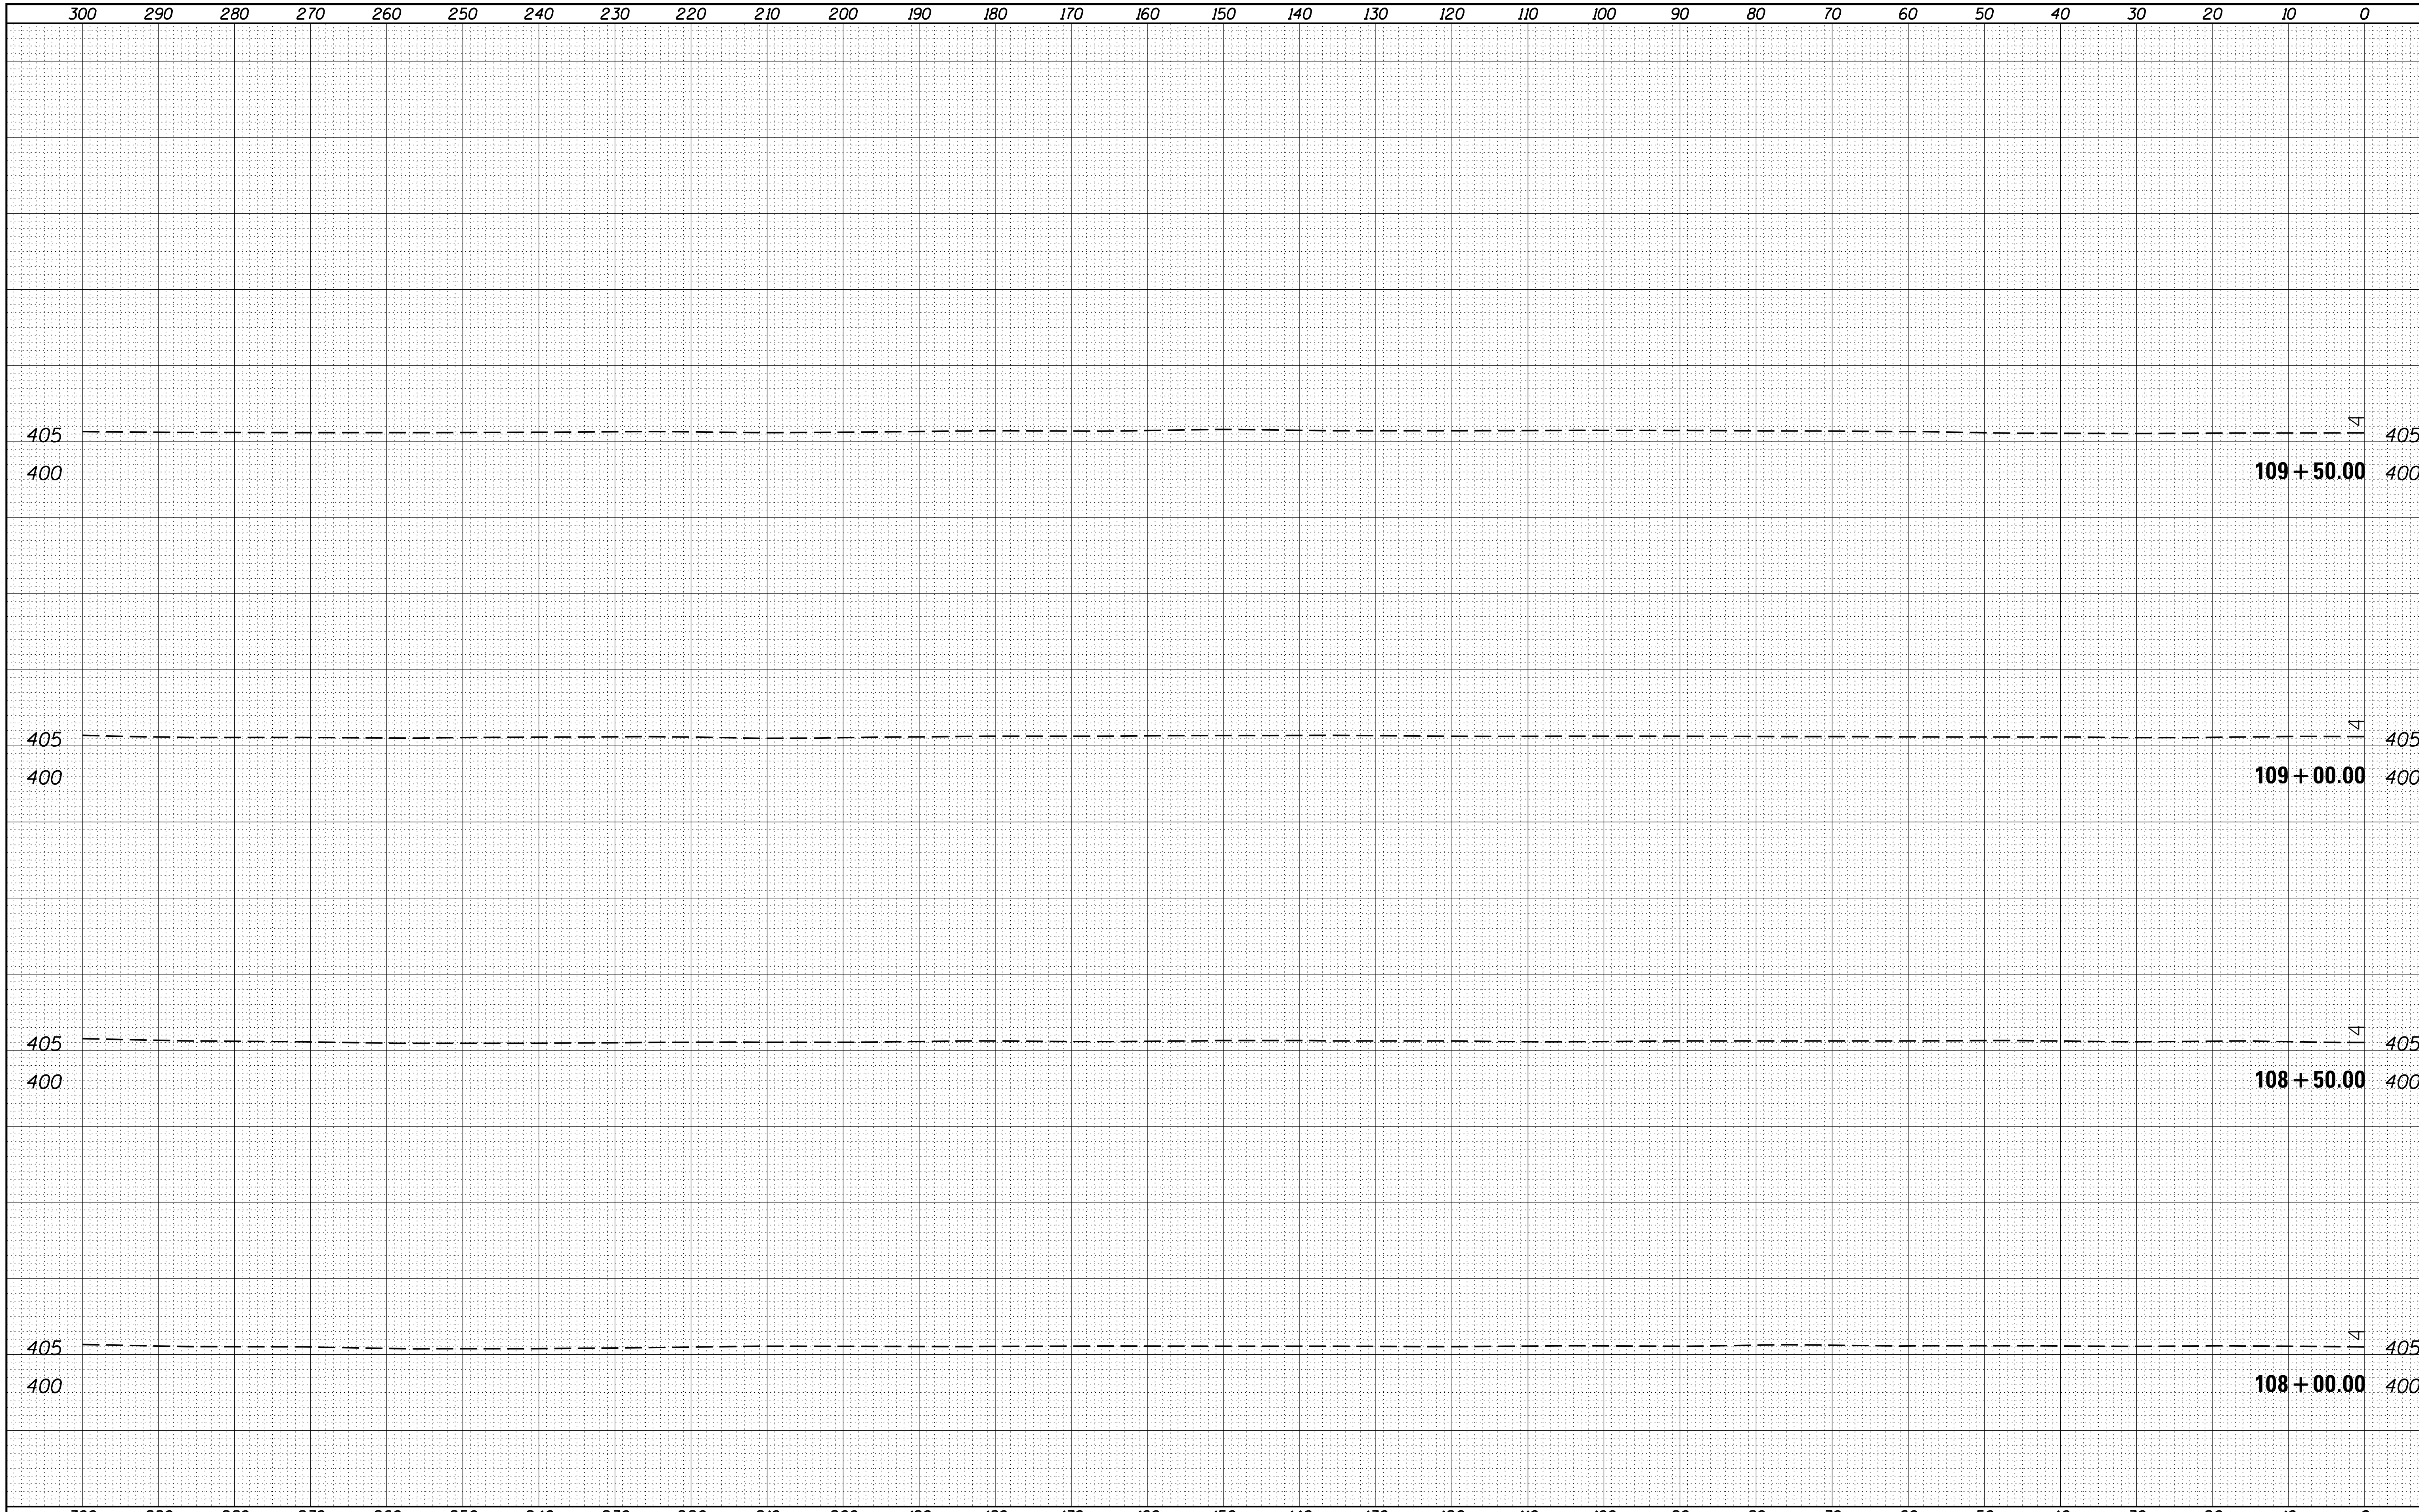

FINAL SURVEY
NOTE BOOK
NO.
SURVEYED
PLOTTED
TEMPLATE
AREAS
AREAS CHECKED
BY
DATE

ORIGINAL SURVEY
NOTE BOOK
NO.
SURVEYED
PLOTTED
TEMPLATE
AREAS
AREAS CHECKED
BY
DATE

FILE NAME =	USER NAME = $USER$	DESIGNED -	REVISED -
c:\pw_work\pwidot\lavenderba\d0277604\78278-sht-xssht.dgn		DRAWN -	REVISED -
	PLOT SCALE = 20.0000 ' / in.	CHECKED -	REVISED -
	PLOT DATE = 3/20/2012	DATE -	REVISED -

STATE OF ILLINOIS
DEPARTMENT OF TRANSPORTATION

SCALE: | SHEET OF SHEETS | STA. 108+00.00 TO STA.109+50.00

F.A.P. RTE.	SECTION	COUNTY	TOTAL SHEETS	SHEET NO.
853	•	FRANKLIN	86	49
		CONTRACT NO. 78278		
	ILLINOIS FED. AID PROJECT			

• D9 WETLAND SUGAR CAMP 2011-1