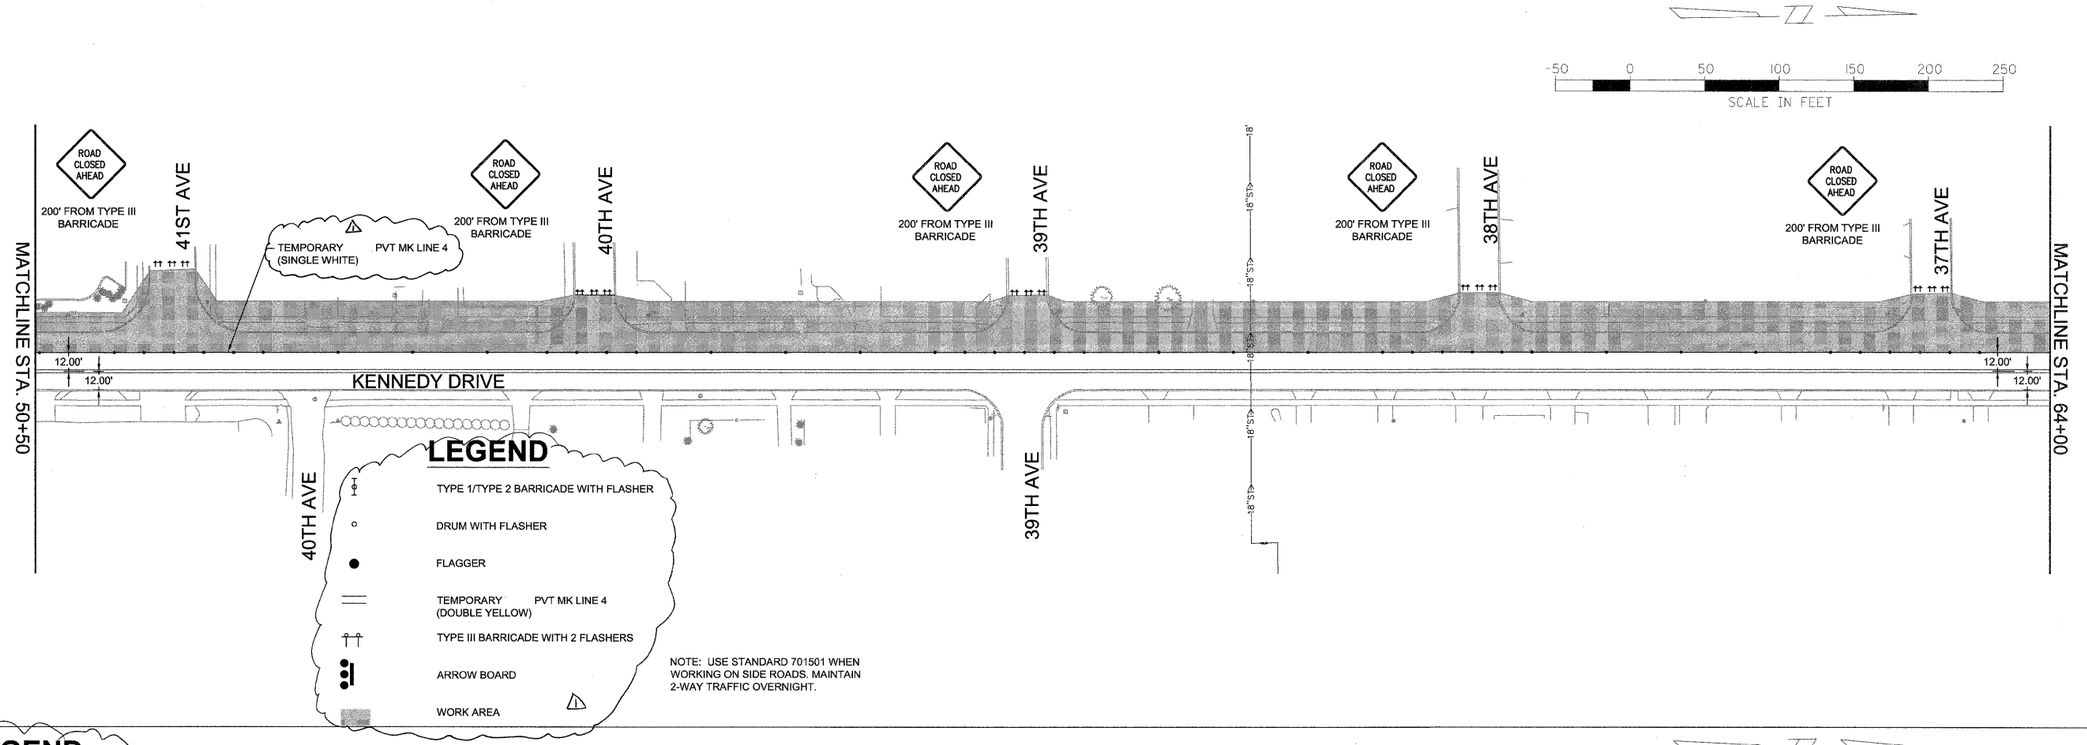

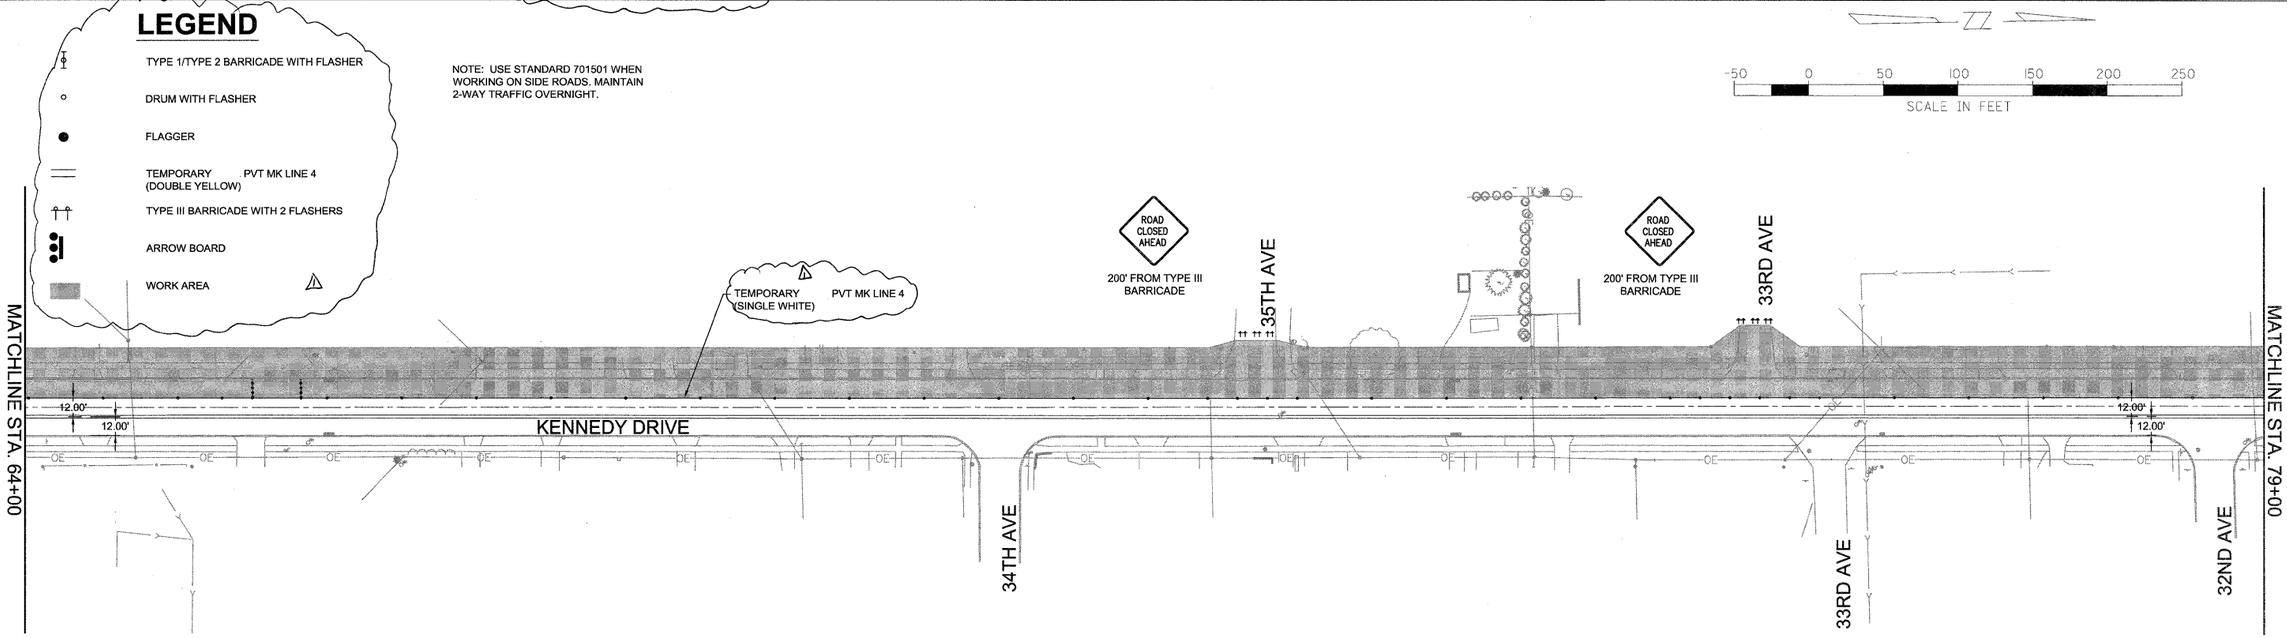

FILE NAME =	USER NAME =	DESIGNED — PRL	REVISED — ⚠ 6-5-12
P:\Projects\M0\3113710\Dwg		DRAWN — PRL	REVISED —
	PLOT SCALE =	CHECKED — PRL	REVISED —
	PLOT DATE =	DATE — 17APR2012	REVISED —

STATE OF ILLINOIS
DEPARTMENT OF TRANSPORTATION

TRAFFIC CONTROL
STAGE 2

SCALE: | SHEET 6 OF 23 SHEETS | STA. | TO STA.

F.A.U. RTE.	SECTION	COUNTY	TOTAL SHEETS	SHEET NO.
5849	11-00151-00-RS	ROCK ISLAND	75	36
		CONTRACT NO. 85558		
	ILLINOIS	FED. AID PROJECT		