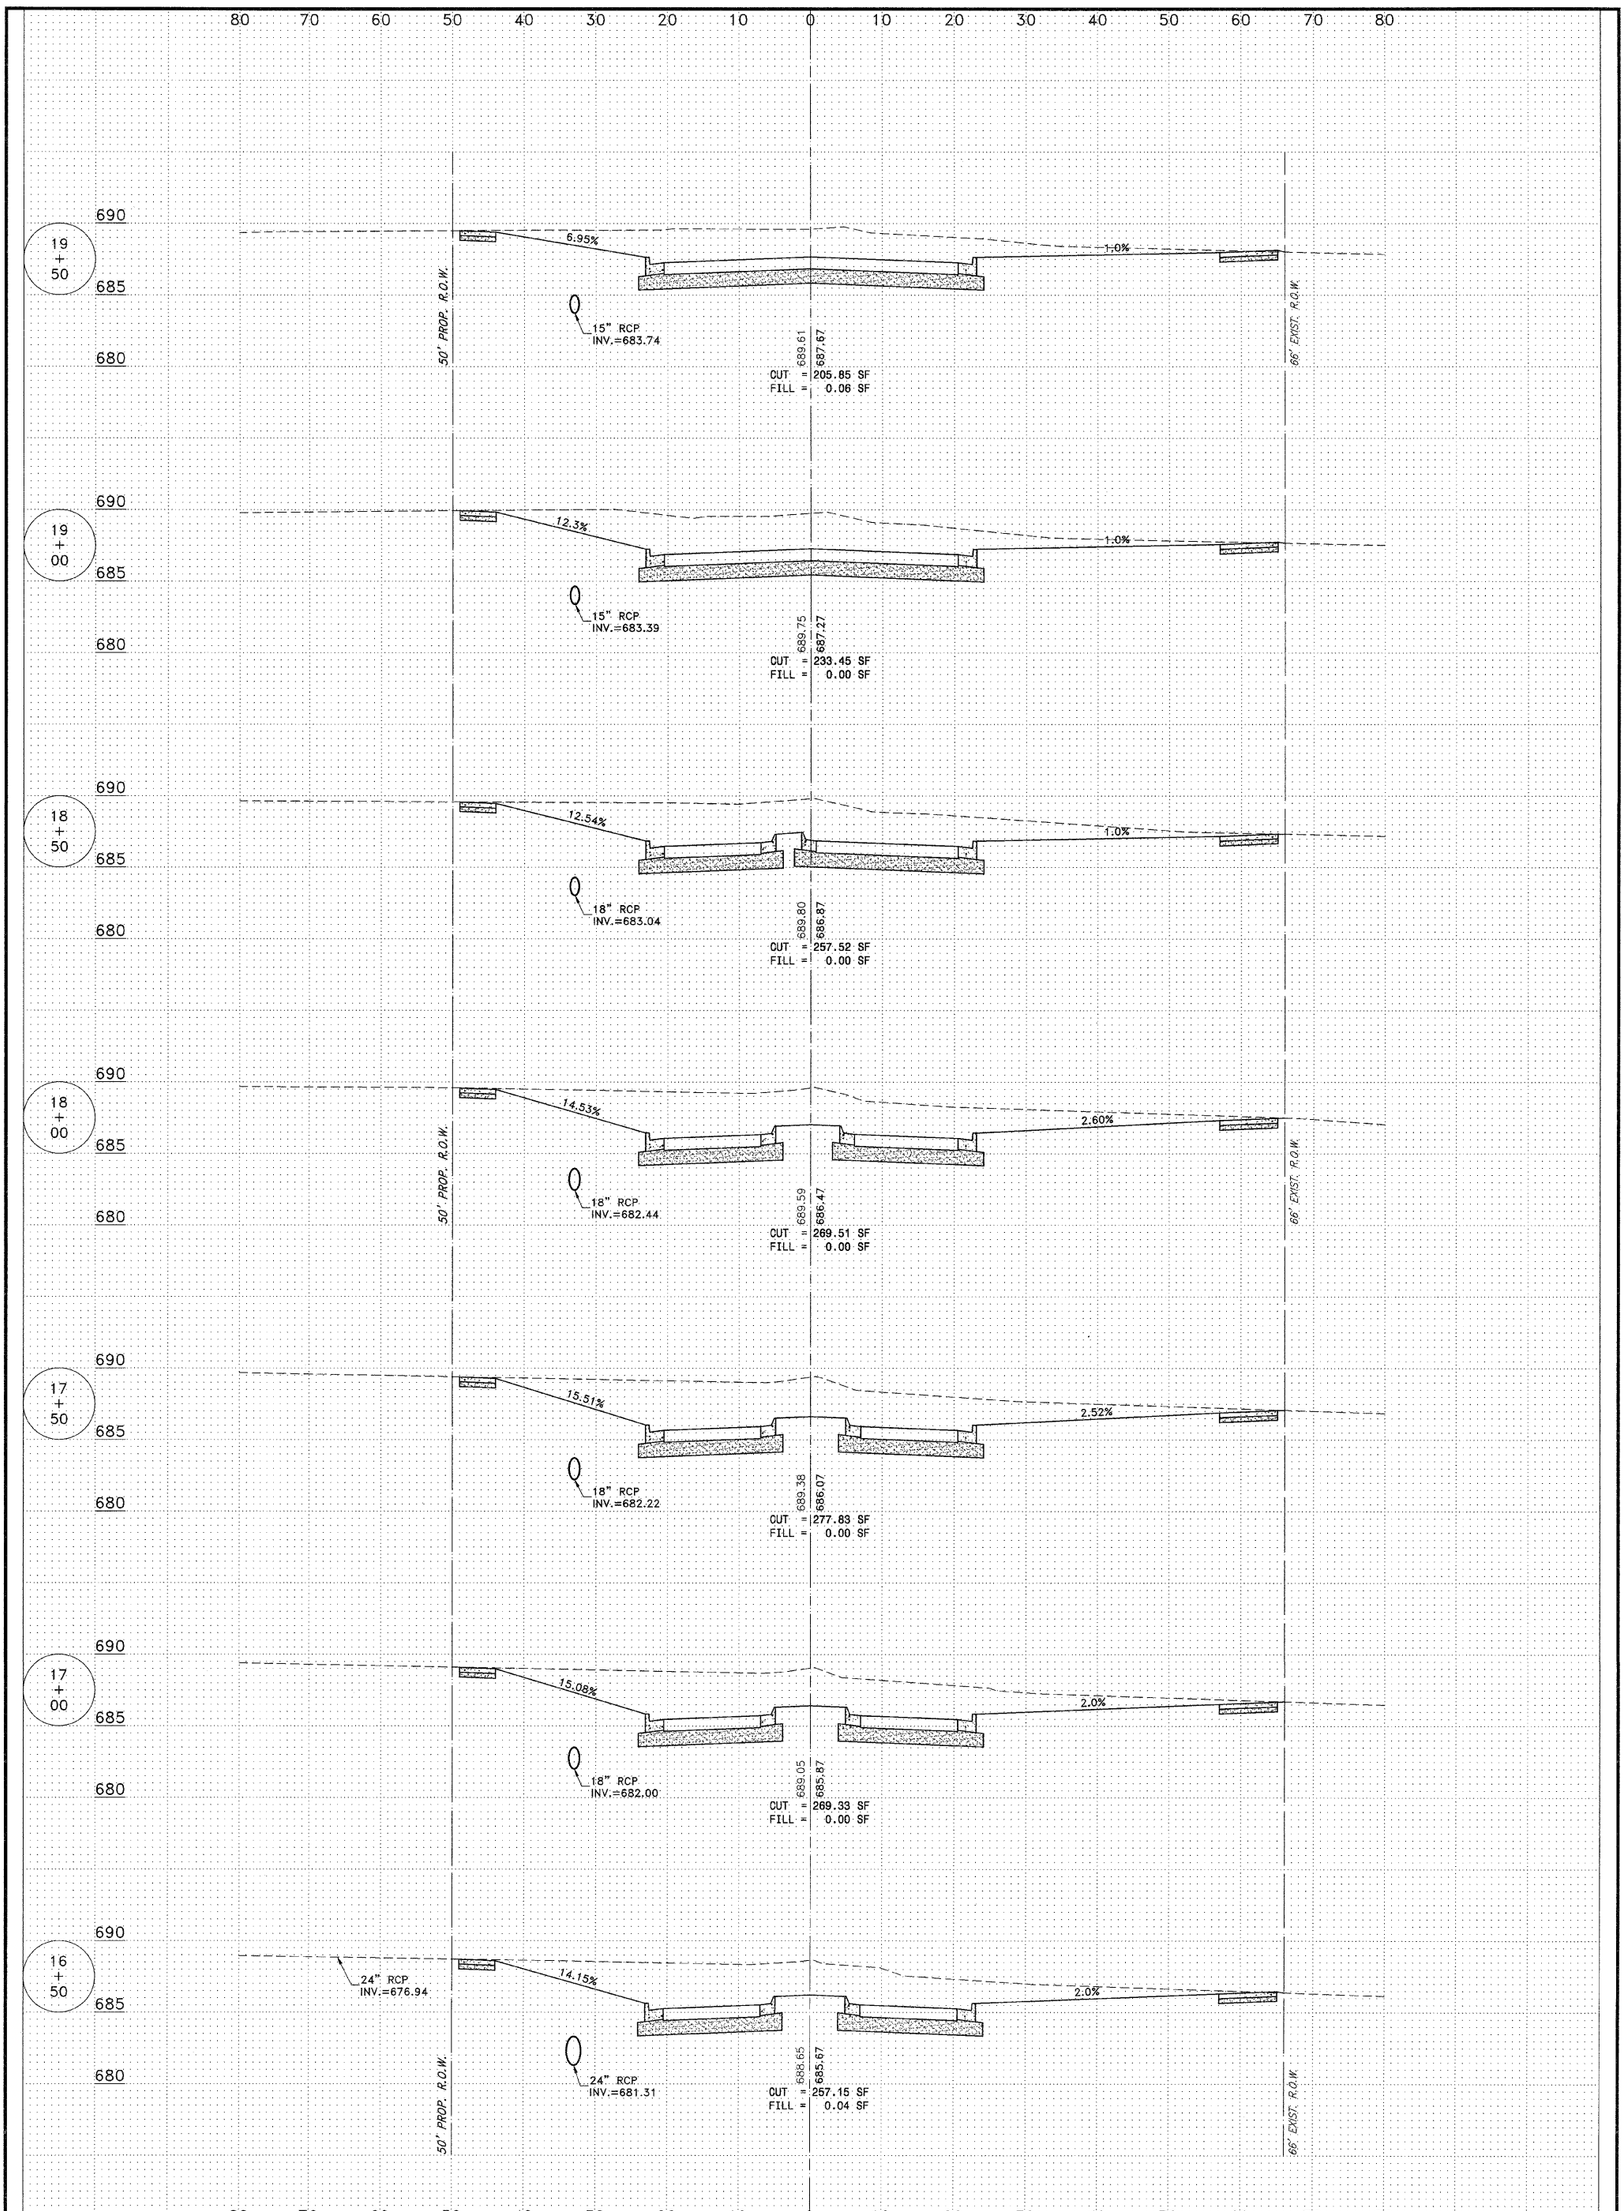

DATE: 3/23/12
SCALE: HORZ.: 1"=10' VERT.: 1"=5'
DRAWN BY: MRG
CHECKED BY: SRM
JOB NO. E05585
FILE NO.
SHEET 32 36

SECTION 03-00058-01-FP

PROJECT:

PROPOSED IMPROVEMENTS FOR

BURNS ROAD WEST

FROM CAREER CENTER ROAD
TO BURNING BUSH DRIVE

BURNS ROAD WEST
CROSS SECTION
STA. 16+50 TO STA. 19+50

NO.	DATE	BY	DESCRIPTION
REVISIONS			

This document and the ideas and designs incorporated herein, as an instrument of professional service, is the property of Tyson Engineering inc. and is not to be used in whole or in part, for any other project, without written authorization of Tyson Engineering Inc.

Do not scale drawings. Use dimensions only.

Contractor shall be responsible for verifying all dimensions.

information hereon and herein is confidential.

TYSON ENGINEERING, INC.
CONSULTING CIVIL ENGINEERS
LAND SURVEYORS
DESIGN FIRM LICENSE #184-001136

367 SOUTH SCHUYLER AVENUE
KANKAKEE, ILLINOIS 60901
PHONE (815) 932-7406

FAU RTE.	SECTION	COUNTY
*		
**	KANKAKEE	
FED. ROAD DIST. NO.	ILLINOIS	FED. AID PROJECT
CONTRACT NO. 67J15		
TOTAL SHEETS	SHEET NO.	
36	32	

* BURNS ROAD WEST - FAU 6212
** 03-00058-01-FP