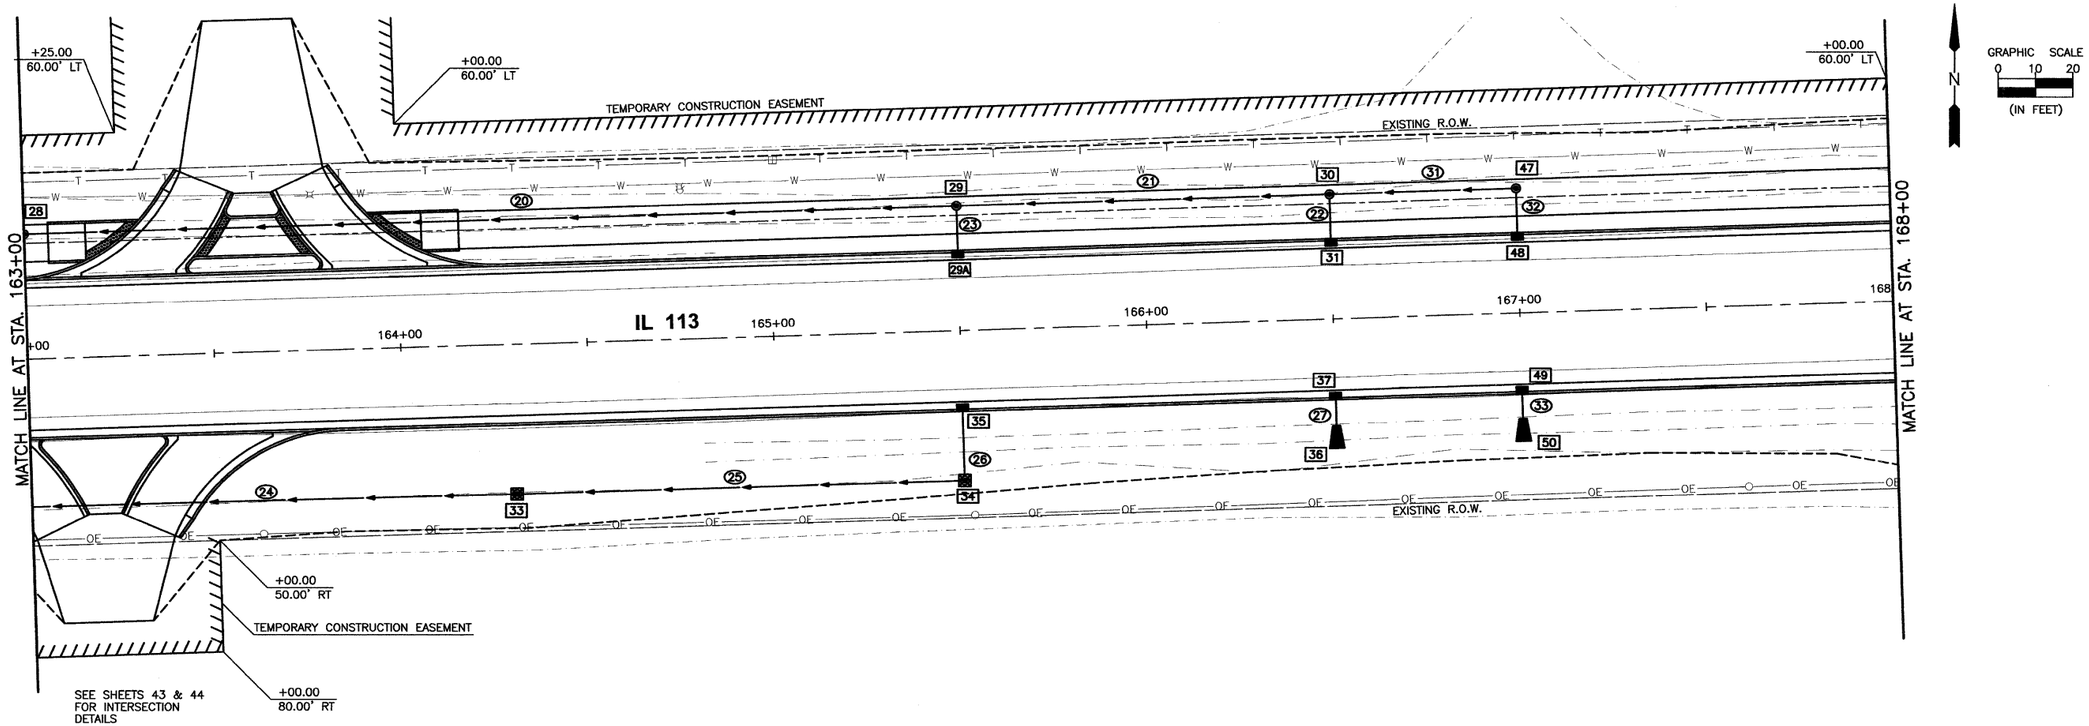

SEE SHEETS 10 & 11
FOR DRAINAGE
SCHEDULES

BENCHMARKS:

CHISELED "X" IN LIGHT POLE BASE
AT NORTHWEST CORNER OF IL 113
AND CURTIS
ELEV. = 560.20

SOUTHWEST BOLT ON FIRE HYDRANT
250'± EAST OF WILL ROAD ON NORTH
SIDE OF IL 113
ELEV. = 556.76

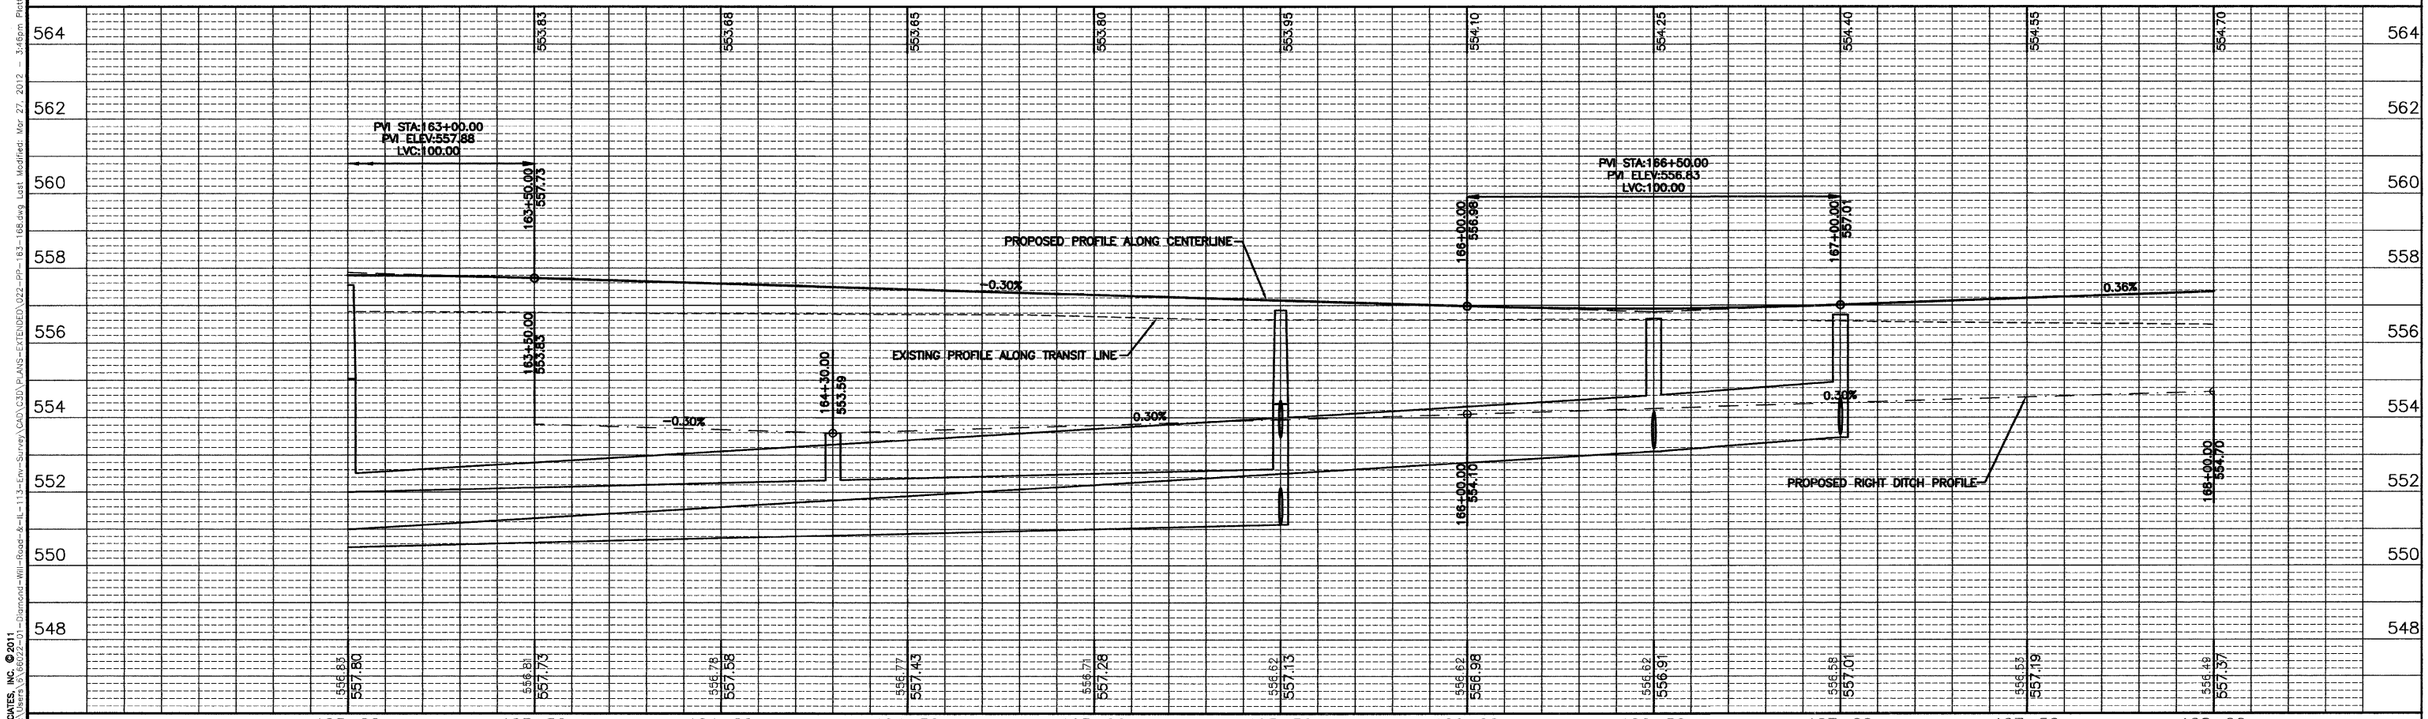

CONTRACT NO. 87520

DRAWN BY: NV	REVISIONS			
CHECKED BY: JKC	LEVEL	BY	DATE	DESCRIPTION
DATE: 02/12				

CHAMLIN & ASSOCIATES

PERU MORRIS
ILLINOIS

FAS 301 / FAU 383
SECTION 11-00007-00-WR
VILLAGE OF DIAMOND
GRUNDY AND WILL COUNTIES

PLAN AND PROFILE - IL 113
STA. 163+00 TO STA. 168+00

CONSTRUCTION PLANS

CURRENT AS OF: 02/12
SCALE: AS NOTED
SHEET 22
FILE NO.: 66022.01Y-
OF 96

CHAMLIN & ASSOCIATES, INC. © 2011
Drawing Name: G:\Users\6\66022-01-Diamond-Will-Road-&-IL-113-Env-Survey\CAD\C3D\PLANS-EXTENDED\022-PP-163-168.dwg Last Modified: Mar 27, 2012 - 3:46pm Plotted on: Apr 09, 2012 - 3:58pm by nancig