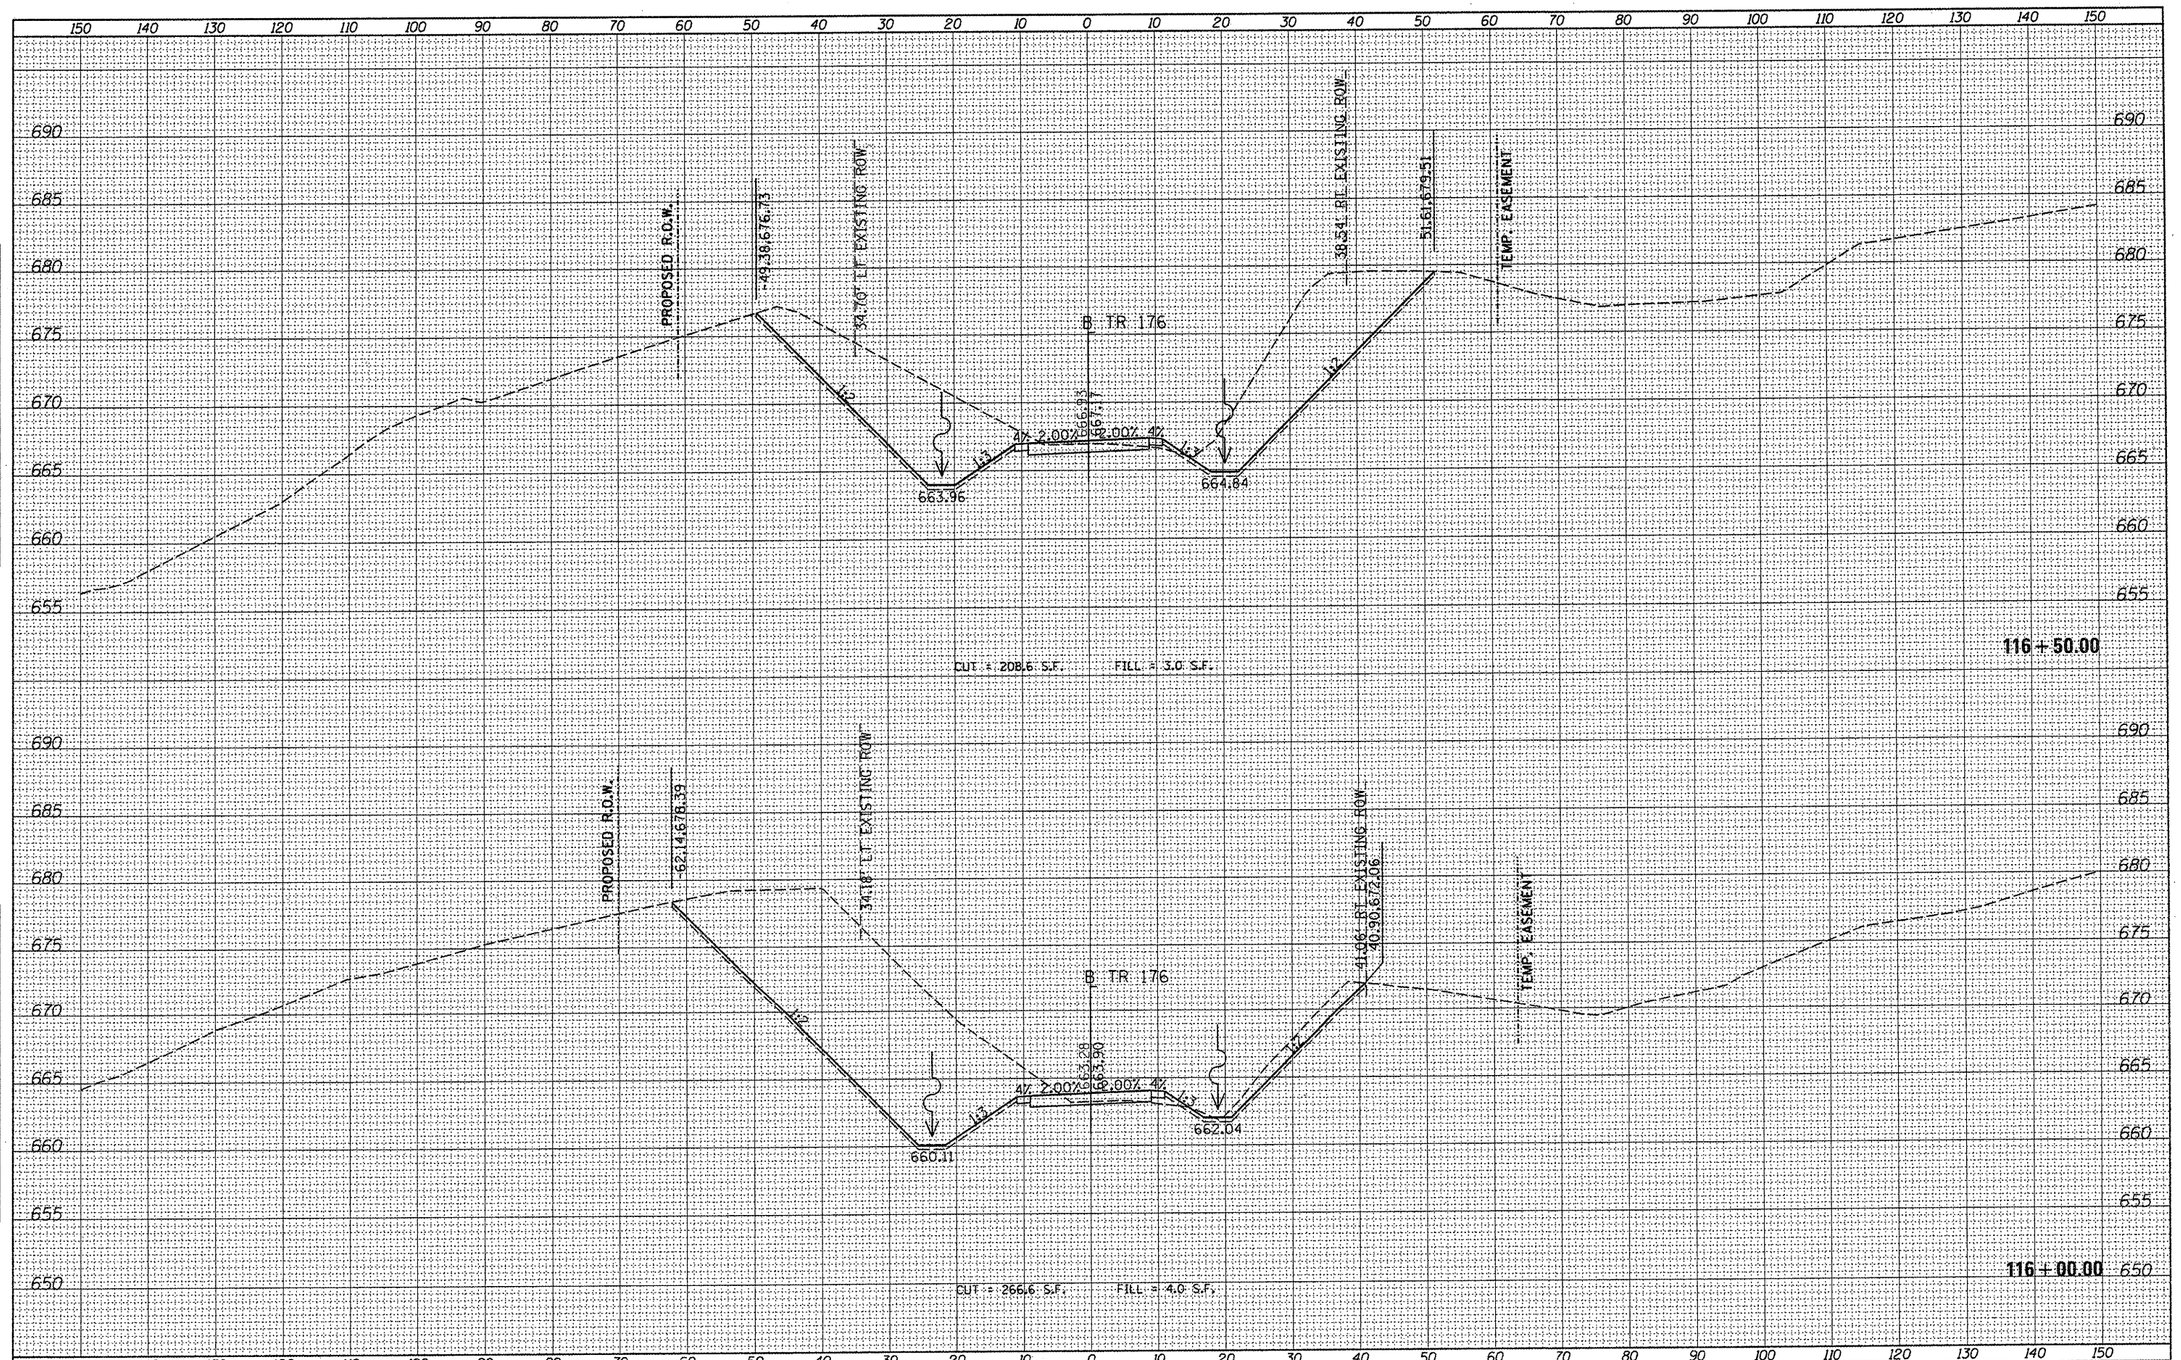

FINAL SURVEY NOTE BOOK	SURVEYED	BY	DATE
	PLOTTED		
	TYPING DATE		
	AREAS		
NO.	AREAS CHECKED		

ORIGINAL SURVEY NOTE BOOK	SURVEYED	BY	DATE
	PLOTTED		
	TYPING DATE		
	AREAS		
NO.	AREAS CHECKED		

FILE NAME = c:\pwise_work\do_not_delete\dms27369\c-381.TR176.dgn	USER NAME = dawso00878	DESIGNED -	REVISED -
		DRAWN -	REVISED -
	PLOT SCALE = 20.0000 ' / in.	CHECKED -	REVISED -
	PLOT DATE = 02\02\2012	DATE -	REVISED -

STATE OF ILLINOIS
DEPARTMENT OF TRANSPORTATION

TR 176 (BAREFOOT ROAD)
CROSS SECTIONS

SCALE: | SHEET NO. OF SHEETS | STA. 116+00.00 TO STA. 116+50.00

F.A. RTE.	SECTION	COUNTY	TOTAL SHEETS	SHEET NO.
TR176	05-15103-00-BR	KNOX	97	92
	05-15106-01-BR	CONTRACT NO. 89429		
	ILLINOIS FED. AID PROJECT	BROS 0095 (128)		