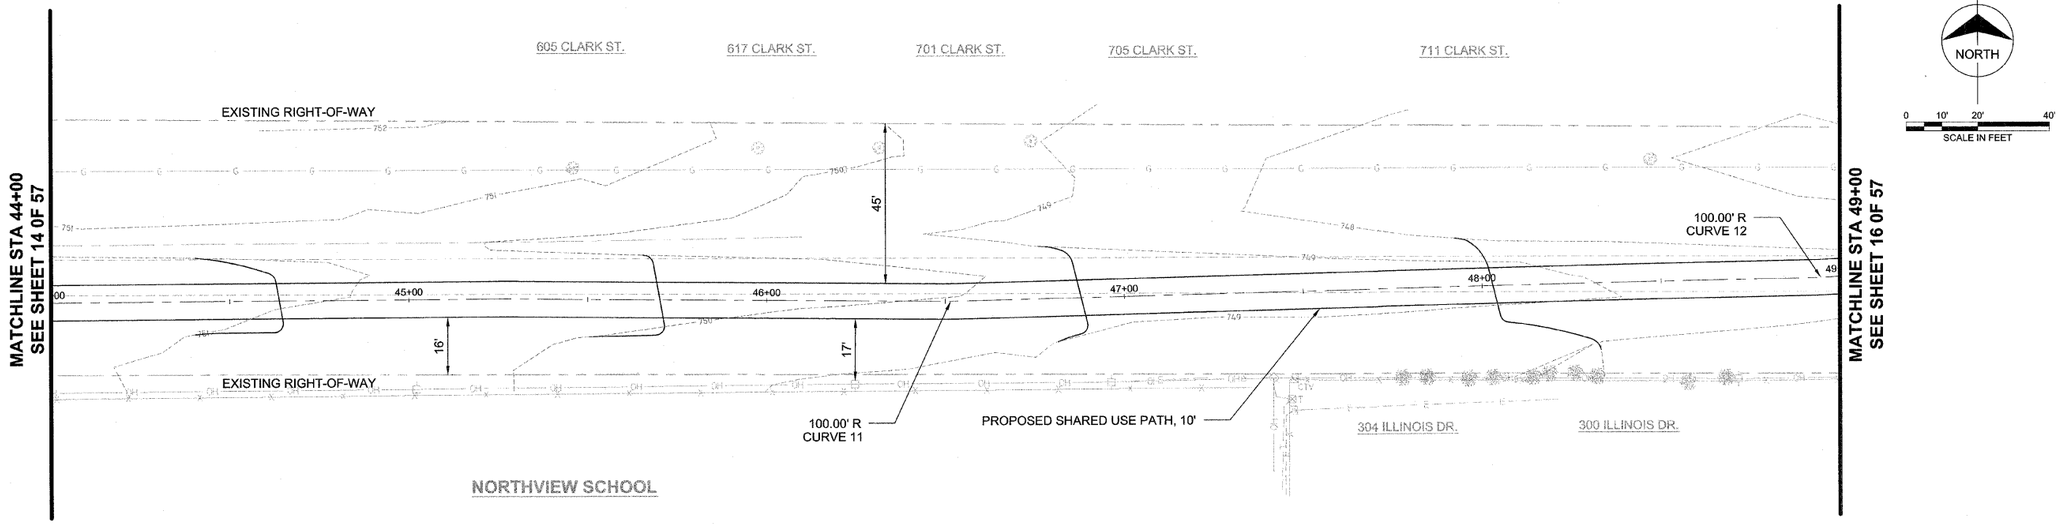

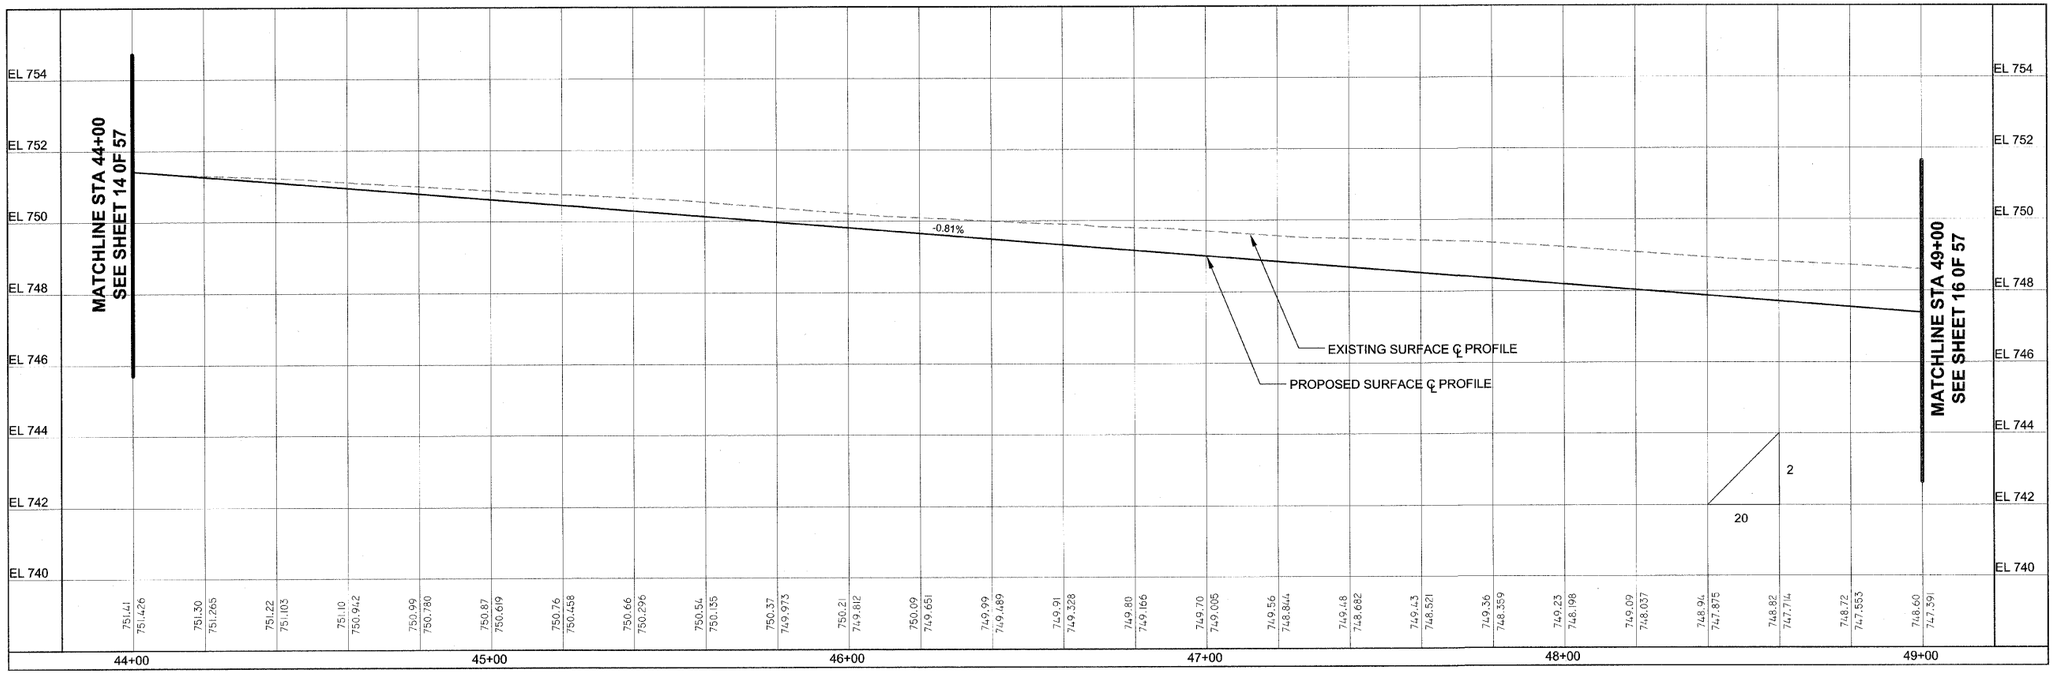

PLAN
SURVEYED
PLOTTED
ALIGNMENT CHECKED
R.T. OF WAY CHECKED
CADD FILE NAME
NOTE BOOK
NO.
BY
DATE

PROFILE
SURVEYED
PLOTTED
GRADES CHECKED
B.M. NOTED
STRUCTURE NOTATNS CH'KD
NOTE BOOK
NO.
BY
DATE

FILE NAME =	USER NAME =	DESIGNED — TMS	REVISED —	STATE OF ILLINOIS DEPARTMENT OF TRANSPORTATION	PLAN AND PROFILE 44+00 TO 49+00
		DRAWN — TMS	REVISED —		
	PLOT SCALE =	CHECKED — AJB	REVISED —		
	PLOT DATE =	DATE — 01-30-2012	REVISED —		SCALE:

F.A.U RTE.	SECTION	COUNTY	TOTAL SHEETS	SHEET NO.
###	10-00105-00-BT	CHAMPAIGN	57	15
		CONTRACT NO. 91478		
FED. ROAD DIST. NO. 5	ILLINOIS	FED. AID PROJECT		