PLAN
SURVEYED — BY
DRAWN — DATE
ALIGNMENT CHECKED
GRADES CHECKED
B.M. NOTED
STRUCTURE NO'S ATKNS CHKD
NOTE BOOK
NO.
CADD FILE NAME

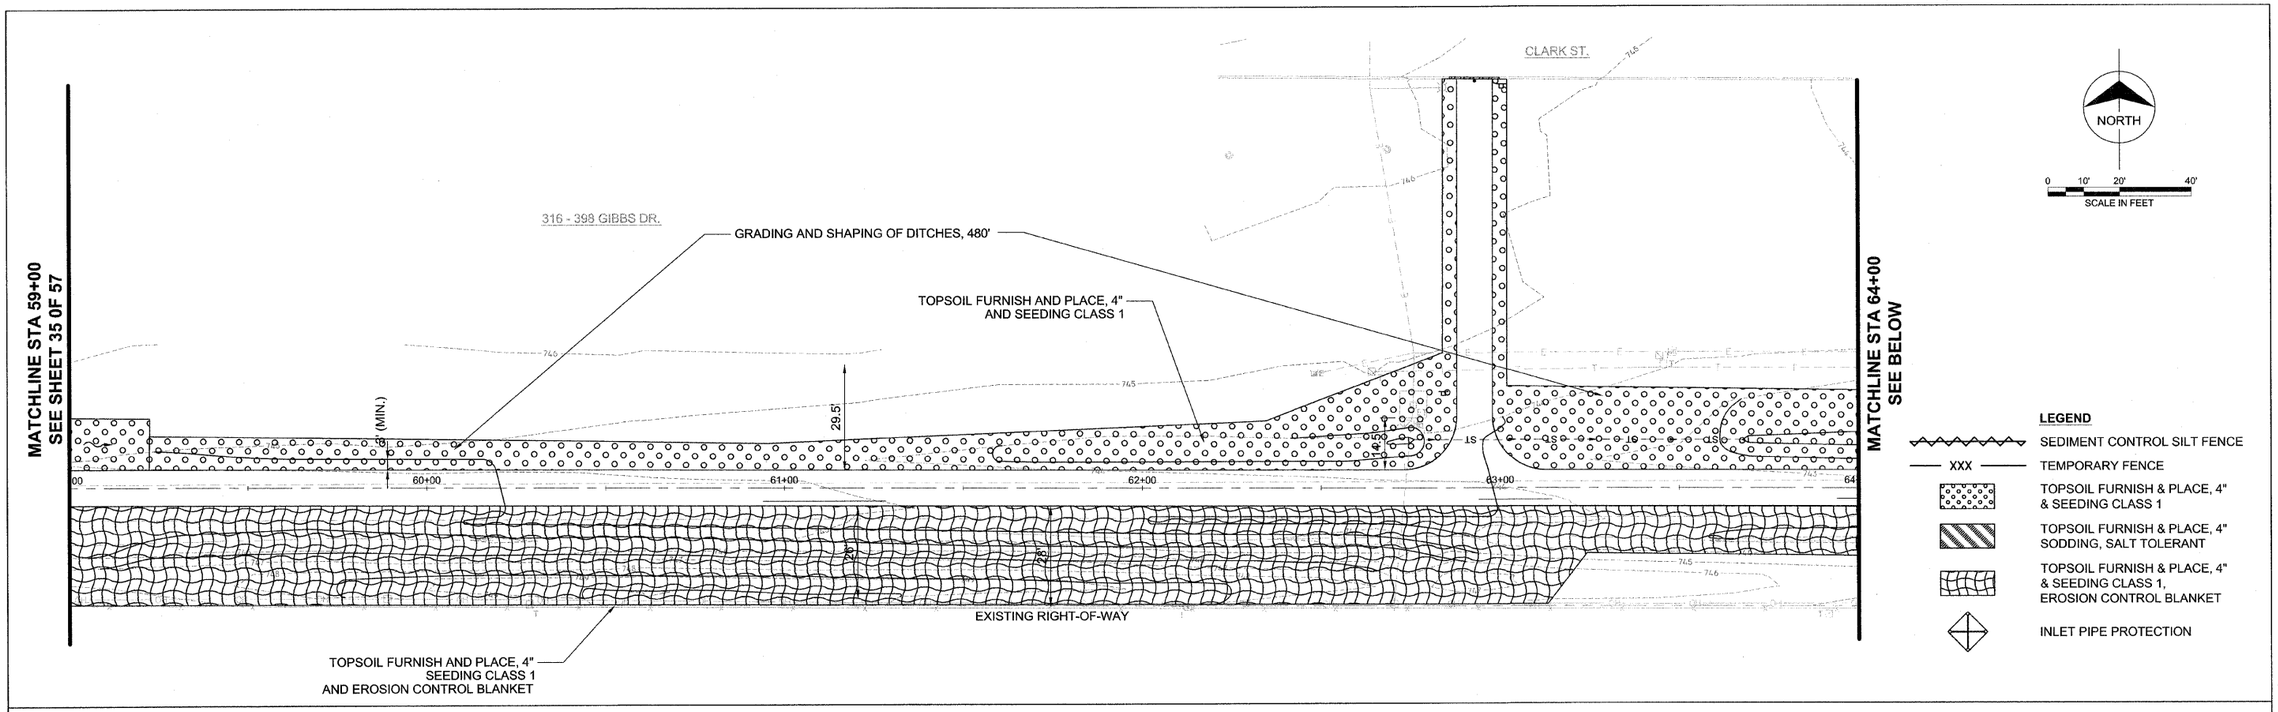

PROFILE
SURVEYED — BY
DRAWN — DATE
GRADES CHECKED
B.M. NOTED
STRUCTURE NO'S ATKNS CHKD
NOTE BOOK
NO.

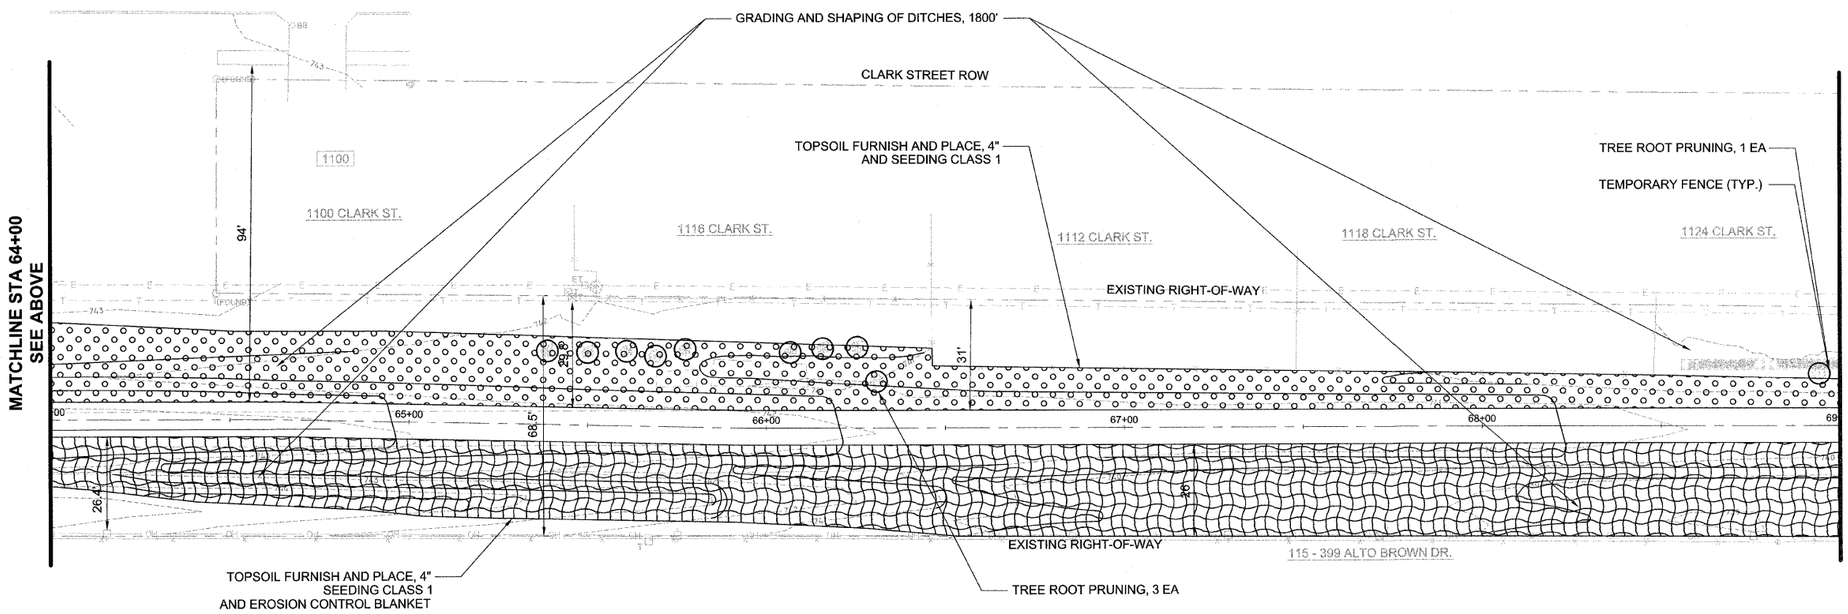

INTENDED SEQUENCE

1. PLACEMENT OF PERIMETER EROSION CONTROL PRIOR TO THE COMMENCEMENT OF ANY WORK. REFERENCE SEDIMENT CONTROL, SILT FENCE DETAIL AND SPECIFICATION.
2. EXCAVATION ALONG PROJECT LIMITS AND REMOVAL OF EXISTING SIDEWALK.
3. CONSTRUCTION OF SHARED USE PATH AND PROPOSED SIDEWALK.
4. GRADING OF EMBANKMENT AND DITCHES
5. TEMPORARY EROSION CONTROL PLACEMENT AND MAINTENANCE.
6. FINAL GRADING AND SHAPING.
7. REMOVAL AND CLEAN UP OF TEMPORARY EROSION CONTROL MEASURES.
8. PLACEMENT OF PERMANENT EROSION CONTROL MEASURES.

FILE NAME =	USER NAME =	DESIGNED — TMS	REVISED —	**STATE OF ILLINOIS DEPARTMENT OF TRANSPORTATION**	**EROSION AND SEDIMENT CONTROL PLAN 59+00 TO 69+00**
		DRAWN — TMS	REVISED —		
	PLOT SCALE =	CHECKED — AJB	REVISED —		SCALE:
	PLOT DATE =	DATE — 01-30-2012	REVISED —		

F.A.U RTE.	SECTION	COUNTY	TOTAL SHEETS	SHEET NO.
###	10-00105-00-BT	CHAMPAIGN	57	36
		CONTRACT NO. 91478		
FED. ROAD DIST. NO. 5 ILLINOIS	FED. AID PROJECT			