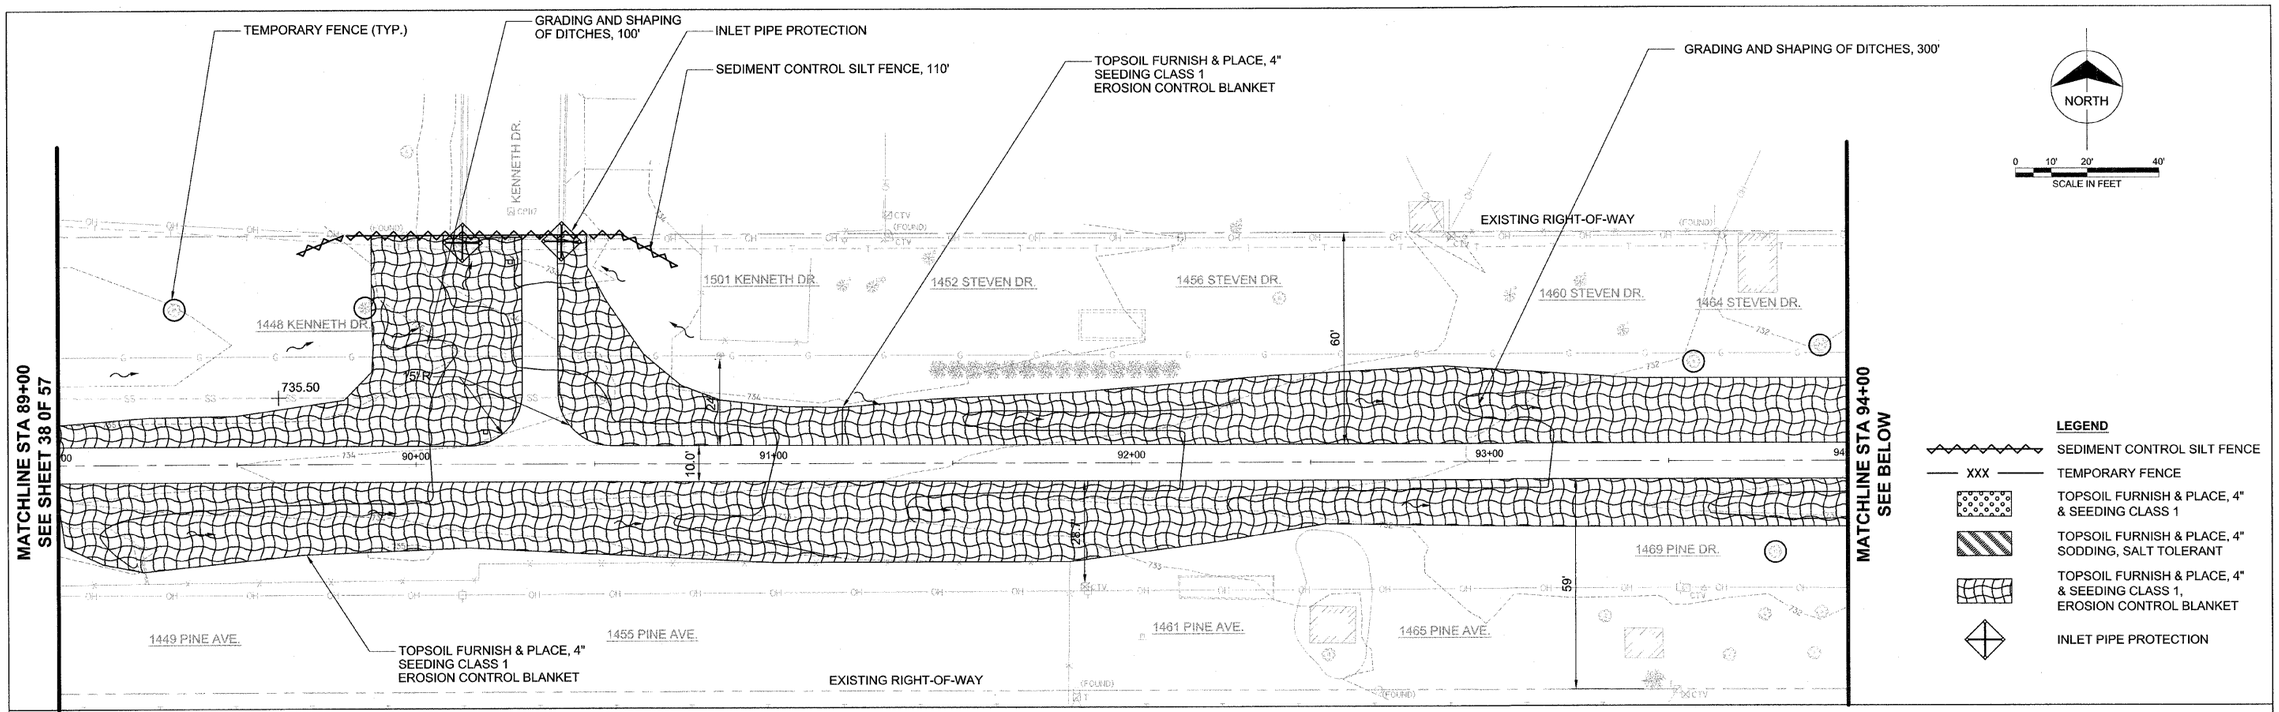

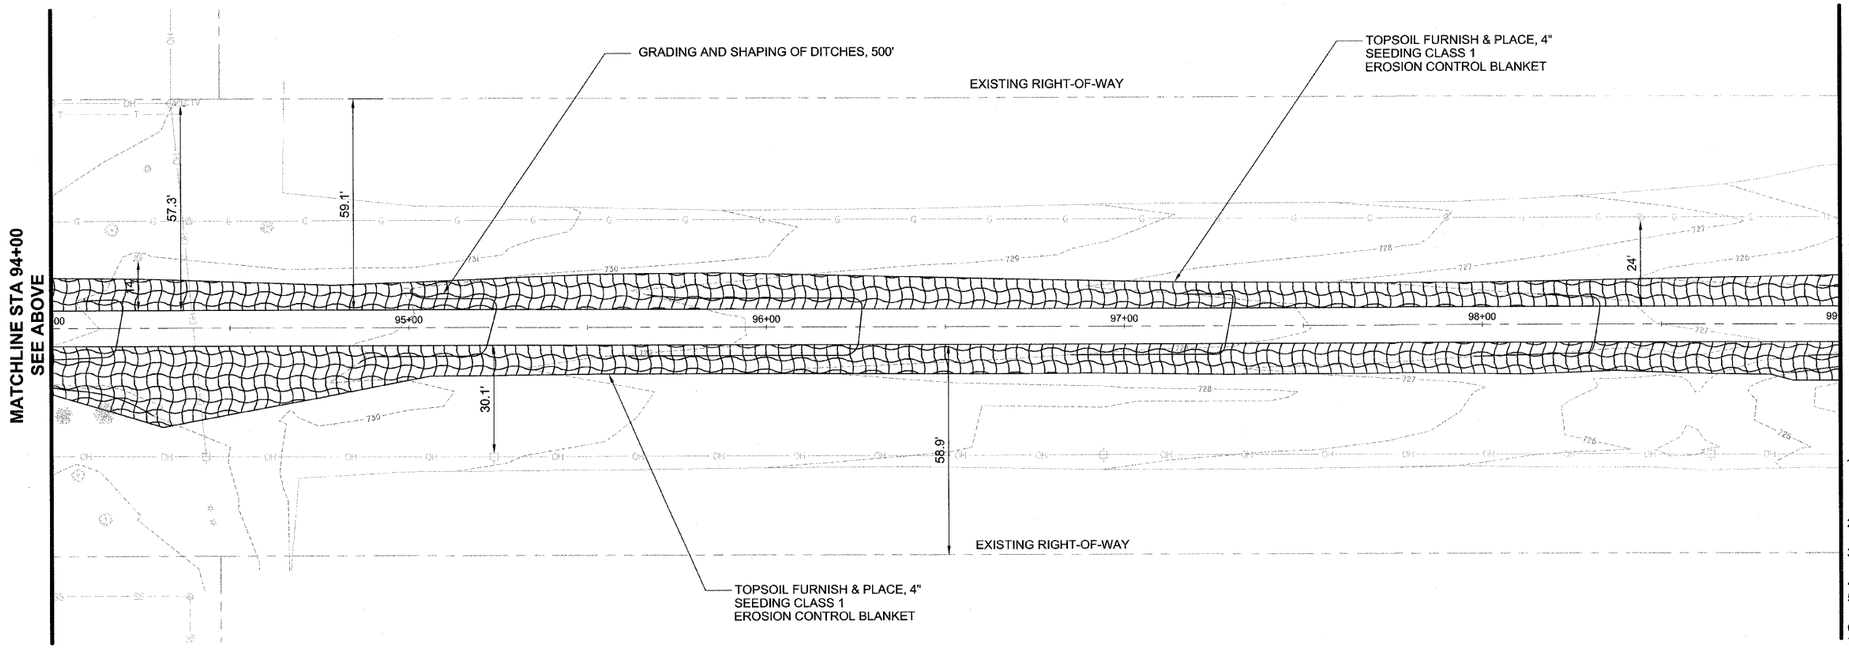

INTENDED SEQUENCE

1. PLACEMENT OF PERIMETER EROSION CONTROL PRIOR TO THE COMMENCEMENT OF ANY WORK. REFERENCE SEDIMENT CONTROL, SILT FENCE DETAIL AND SPECIFICATION.
2. EXCAVATION ALONG PROJECT LIMITS AND REMOVAL OF EXISTING SIDEWALK.
3. CONSTRUCTION OF SHARED USE PATH AND PROPOSED SIDEWALK.
4. GRADING OF EMBANKMENT AND DITCHES
5. TEMPORARY EROSION CONTROL PLACEMENT AND MAINTENANCE.
6. FINAL GRADING AND SHAPING.
7. REMOVAL AND CLEAN UP OF TEMPORARY EROSION CONTROL MEASURES.
8. PLACEMENT OF PERMANENT EROSION CONTROL MEASURES.

FILE NAME =	USER NAME =	DESIGNED — TMS	REVISED —	STATE OF ILLINOIS DEPARTMENT OF TRANSPORTATION	EROSION AND SEDIMENT CONTROL PLAN 89+00 TO 99+00	F.A.U RTE.	SECTION	COUNTY	TOTAL SHEETS / SHEET NO.
		DRAWN — TMS	REVISED —			###	10-00105-00-BT	CHAMPAIGN	57 / 39
	PLOT SCALE =	CHECKED — AJB	REVISED —					CONTRACT NO. 91478	
	PLOT DATE =	DATE — 01-30-2012	REVISED —		SCALE:	FED. ROAD DIST. NO. 5	ILLINOIS	FED. AID PROJECT	