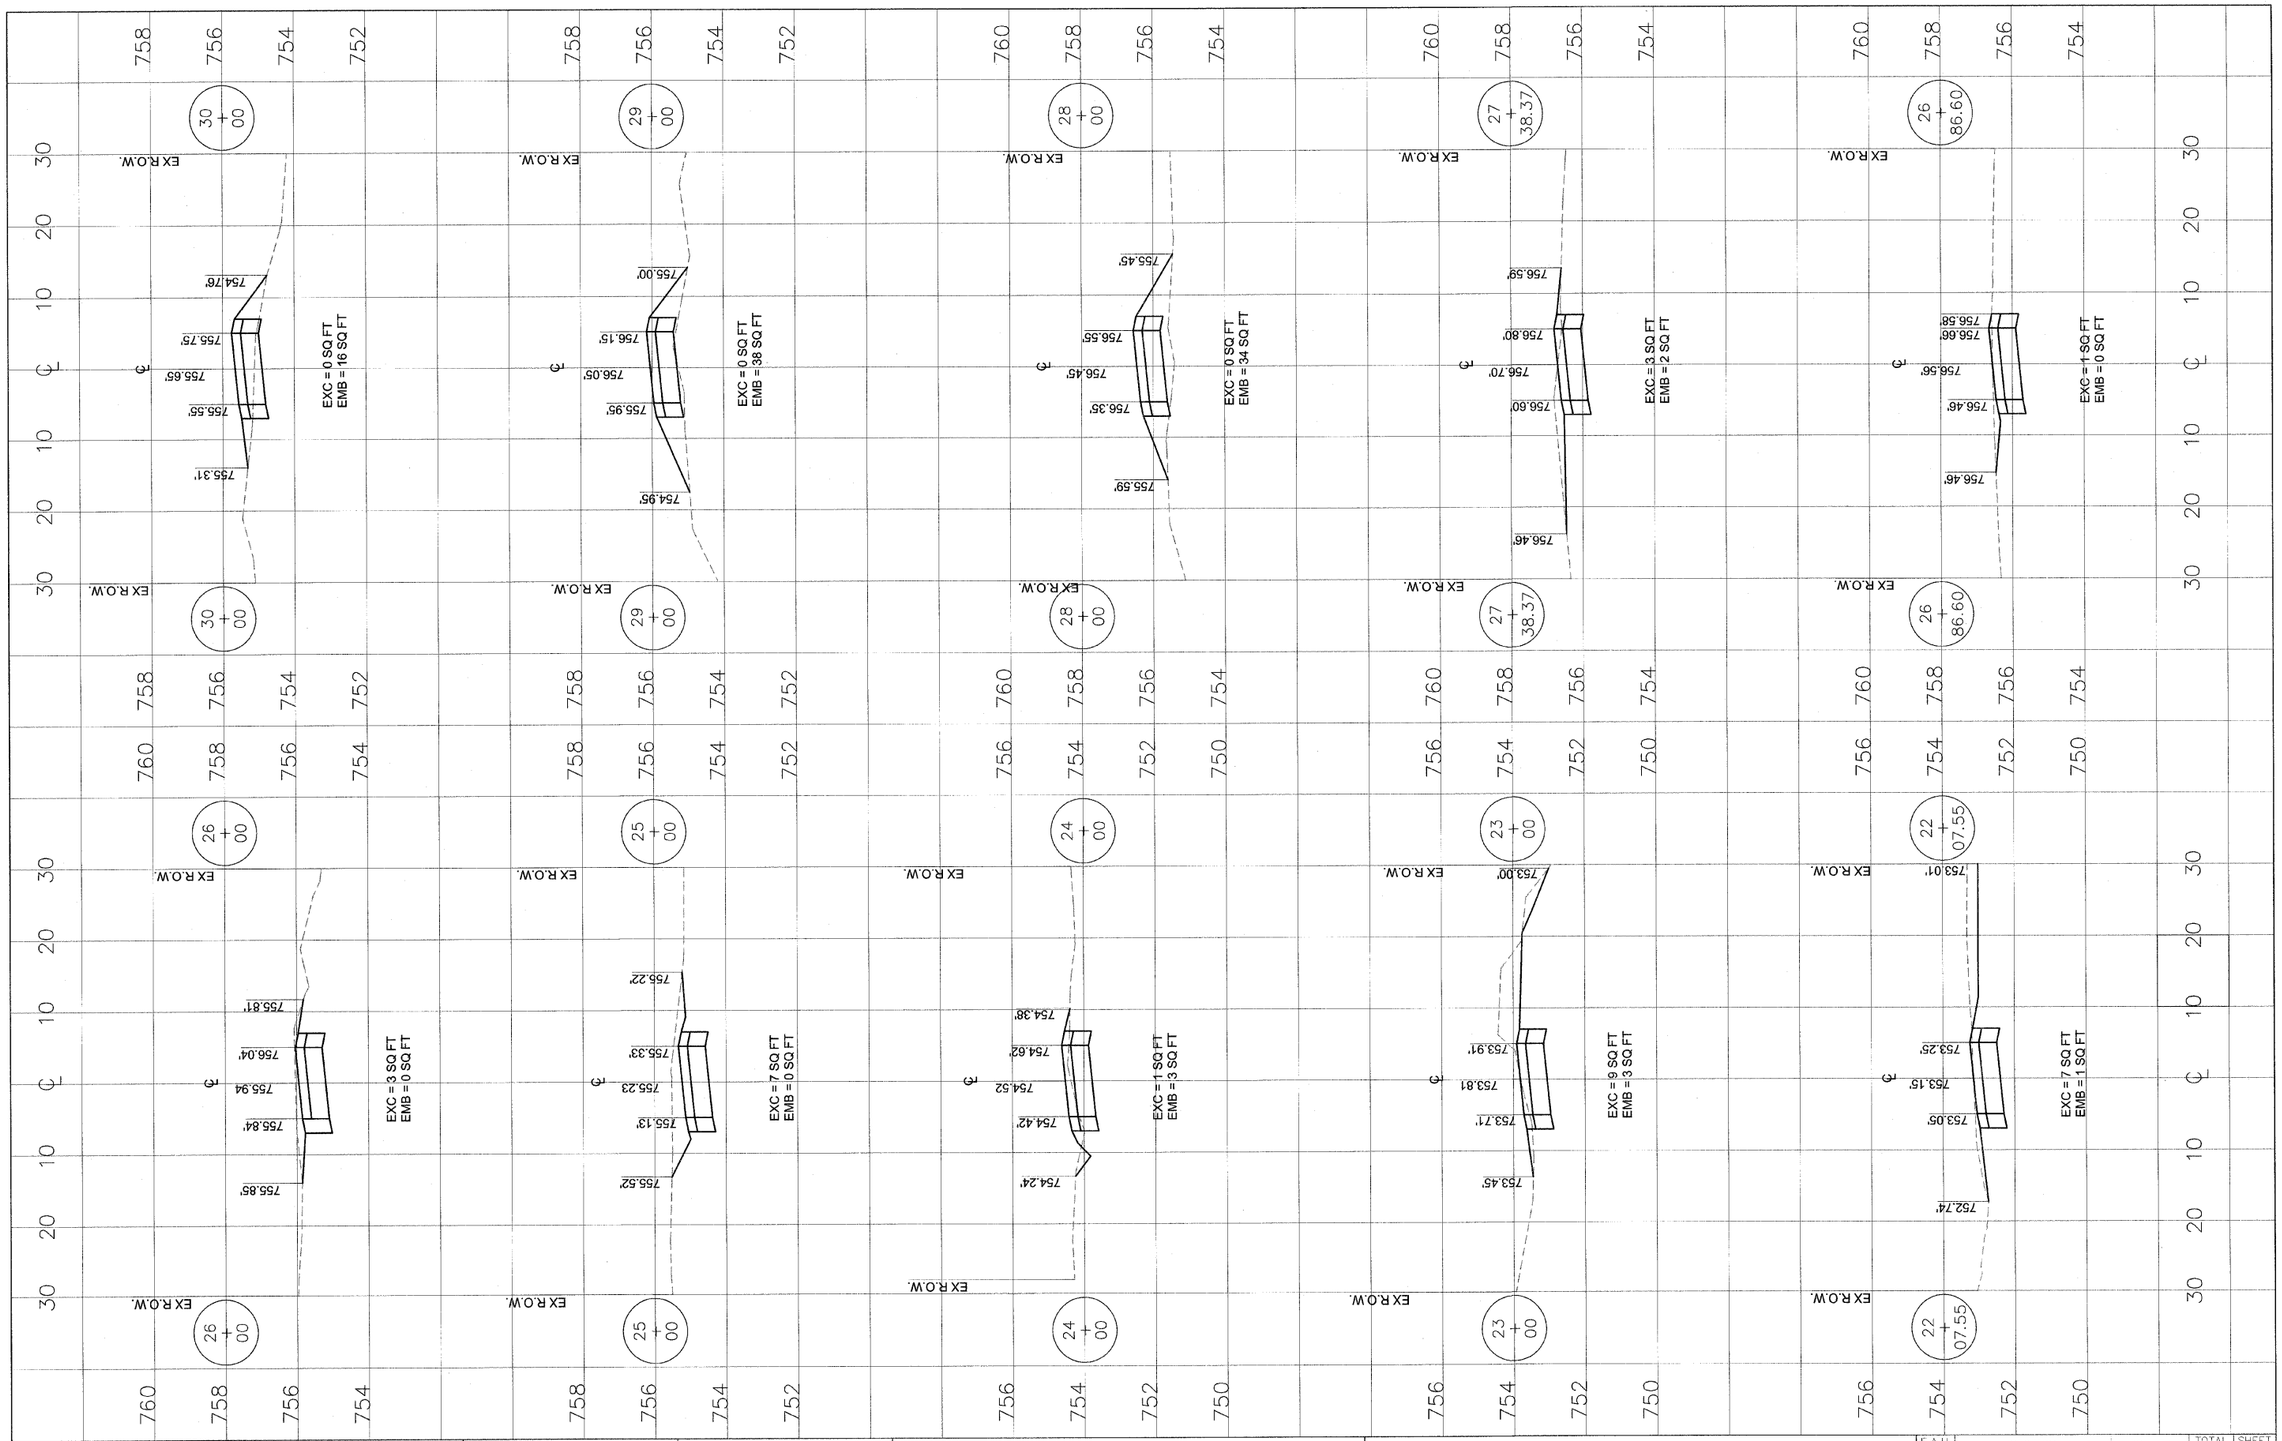

PLAN
SURVEYED
PLOTTED
NOTE BOOK ALIGNMENT CHECKED
PLAN PROFILE CHECKED
NO. CADD FILE NAME
BY DATE

PROFILE
SURVEYED
PLOTTED
NOTE BOOK GRADES CHECKED
ALIGNMENT CHECKED
NO. STRUCTURE NOTATIONS CHKD
BY DATE

FILE NAME =

USER NAME =	DESIGNED — TMS	REVISED —	
	DRAWN — TMS	REVISED —	
PLOT SCALE =	CHECKED — AJB	REVISED —	
PLOT DATE =	DATE — 01-30-2012	REVISED —	

STATE OF ILLINOIS
DEPARTMENT OF TRANSPORTATION

CROSS SECTIONS

SCALE:

F.A.U. RTE.	SECTION	COUNTY	TOTAL SHEETS	SHEET NO.
###	10-00105-00-BT	CHAMPAIGN	57	46
		CONTRACT NO. 91478		
FED. ROAD DIST. NO. 5	ILLINOIS	FED. AID PROJECT		