PLAN
SURVEYED
PLOTTED
ALIGNMENT CHECKED
GRADES CHECKED
AS MARKED
NOTE BOOK
NO.
CADD FILE NAME
BY
DATE

PROFILE
SURVEYED
PLOTTED
GRADES CHECKED
AS MARKED
NOTE BOOK
NO.
STRUCTURE NO'S/ATNS CH'KD
BY
DATE

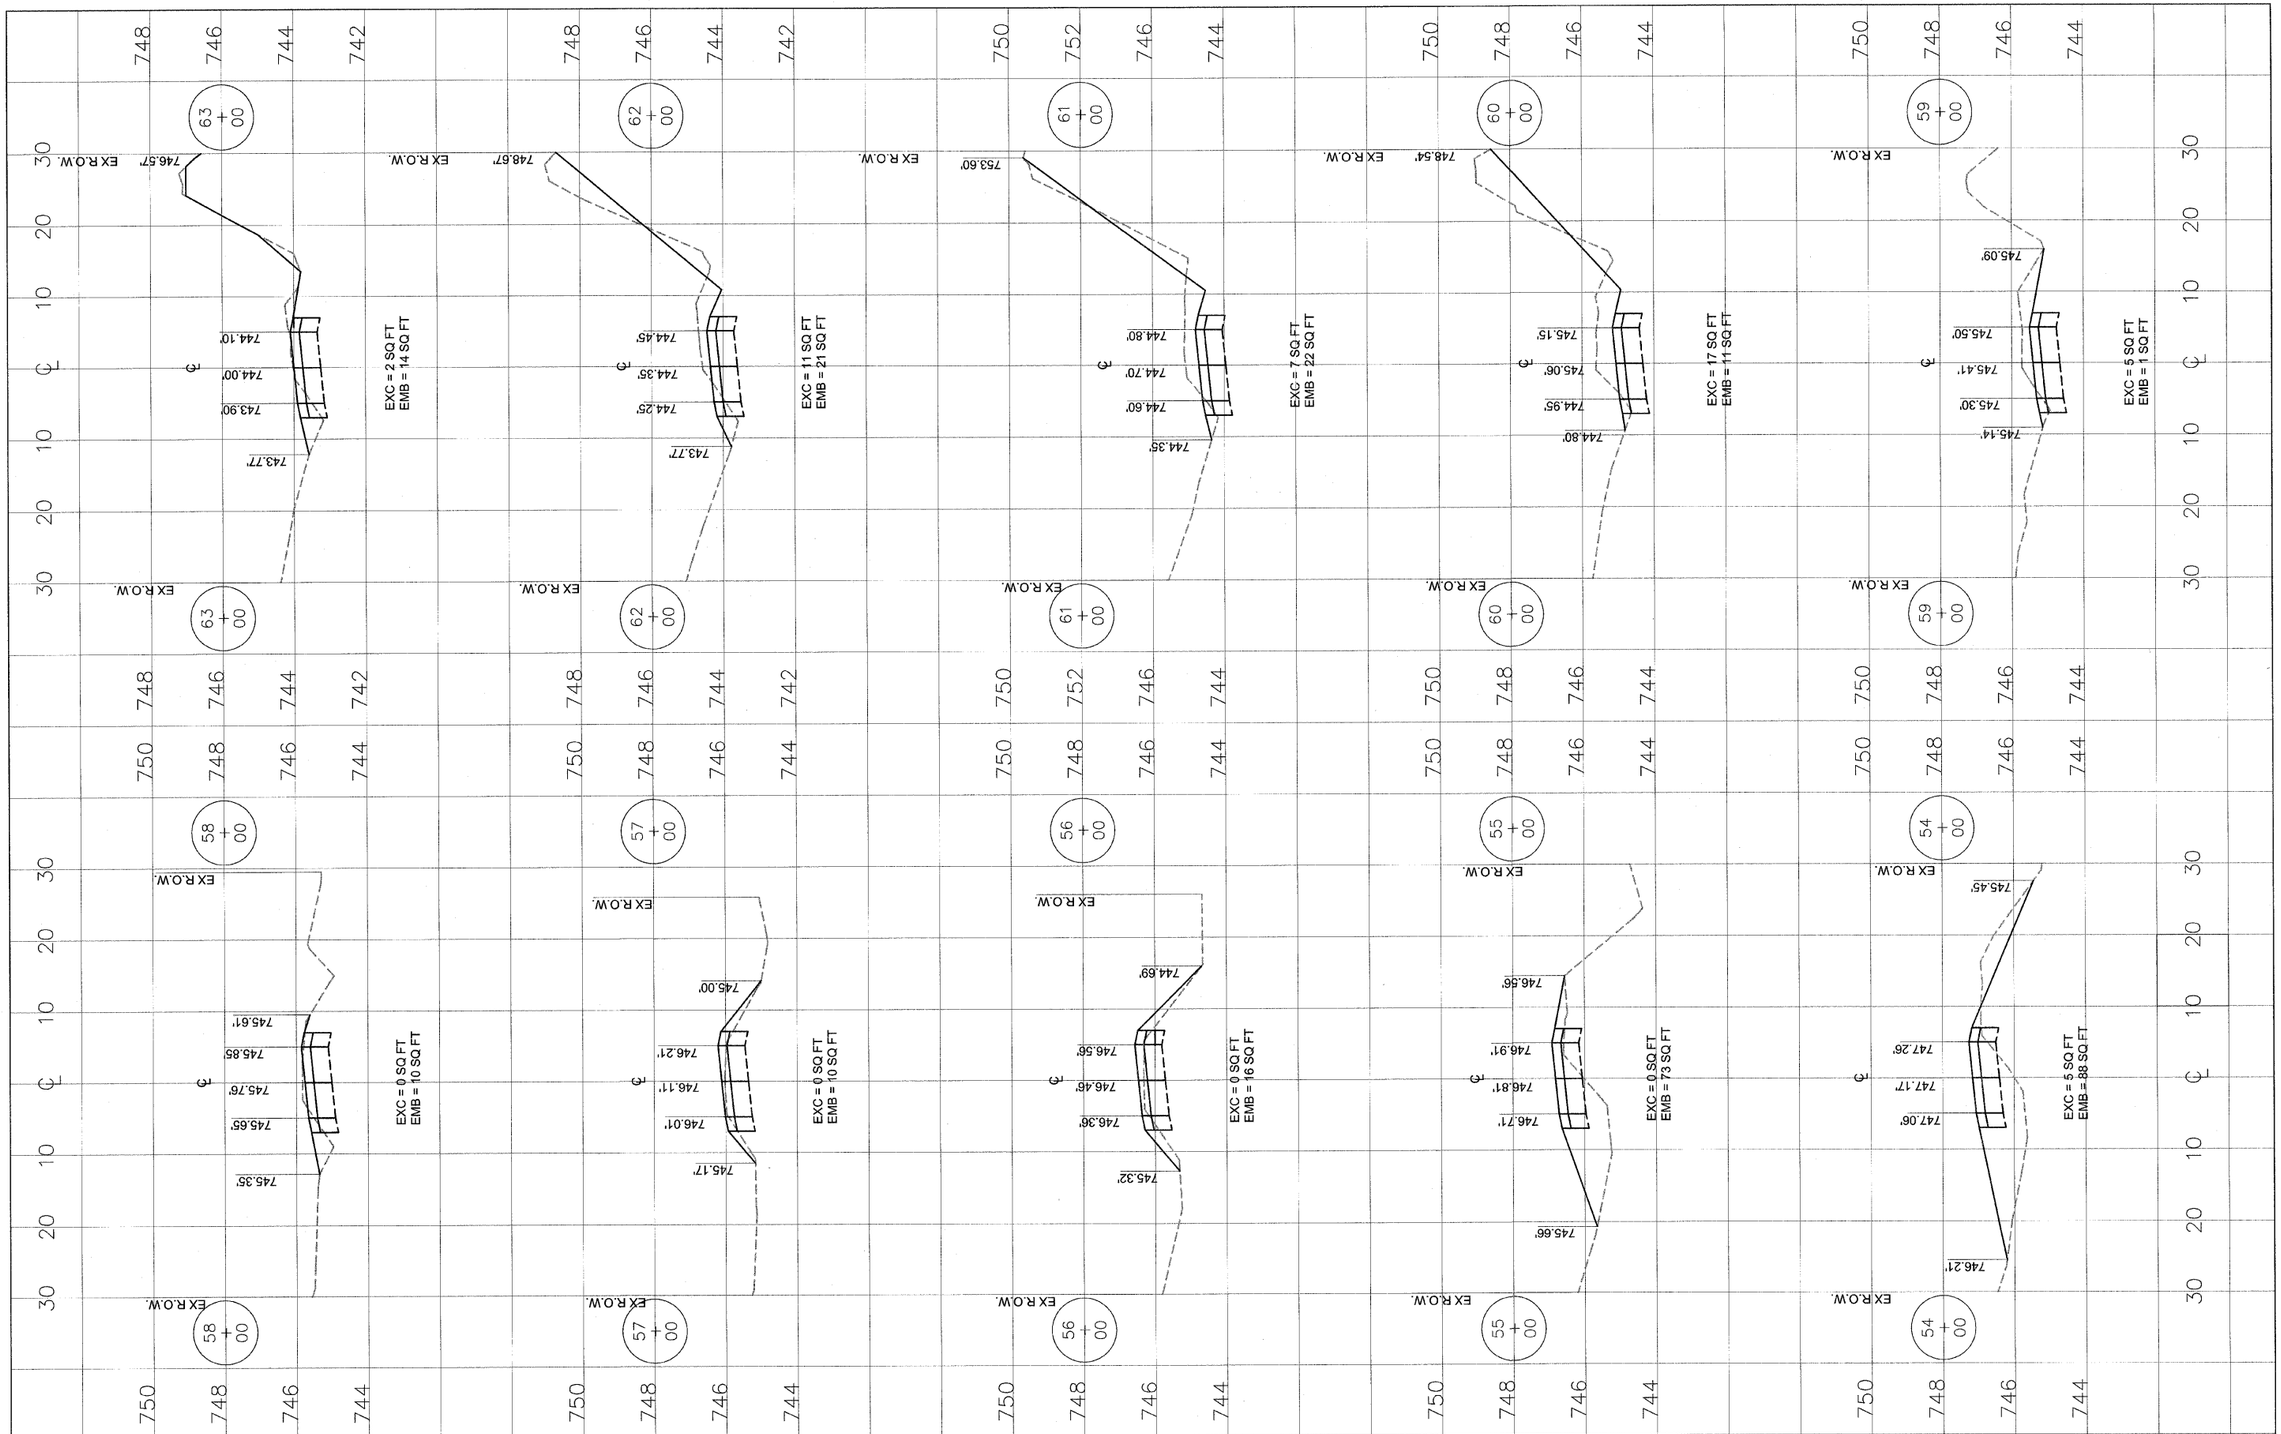

FILE NAME =	USER NAME =	DESIGNED — TMS	REVISED —
		DRAWN — TMS	REVISED —
	PLOT SCALE =	CHECKED — AJB	REVISED —
	PLOT DATE =	DATE — 01-30-2012	REVISED —

STATE OF ILLINOIS
DEPARTMENT OF TRANSPORTATION

CROSS SECTIONS

SCALE:

F.A.U RTE.	SECTION	COUNTY	TOTAL SHEETS	SHEET NO.
###	10-00105-00-BT	CHAMPAIGN	57	50
		CONTRACT NO. 91478		
FED. ROAD DIST. NO. 5	ILLINOIS	FED. AID PROJECT		