BEGIN FORESLOPE TRANSITION – STA. 52+00 LT. & RT.
(3:1) TO STA. 52+72 RT. (2:1) & STA. 53+00 LT. (2:1)

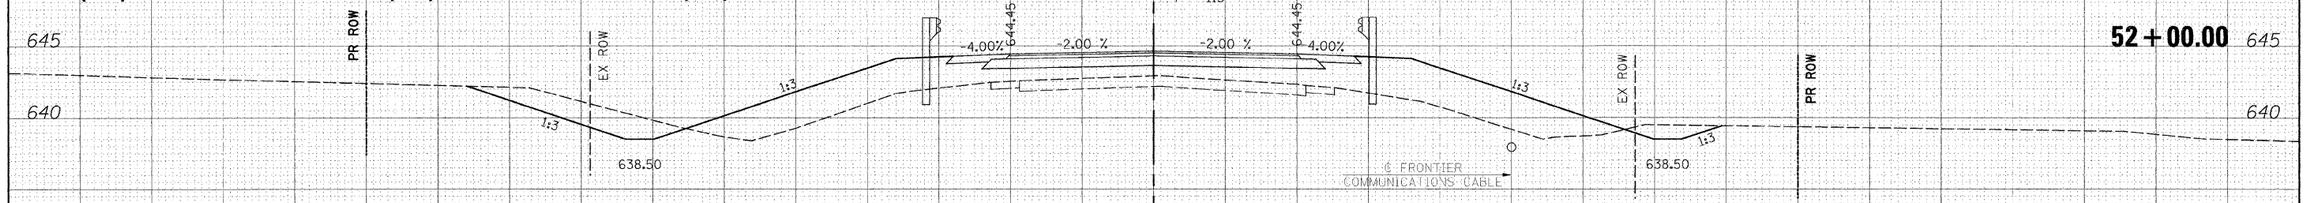

BEGIN TRAFFIC BARRIER TERMINAL TYPE 1
SPECIAL (TANGENT) – STA. 51+92.1 LT.

BEGIN TRAFFIC BARRIER TERMINAL TYPE 1
SPECIAL (TANGENT) – STA. 51+78.1 RT.

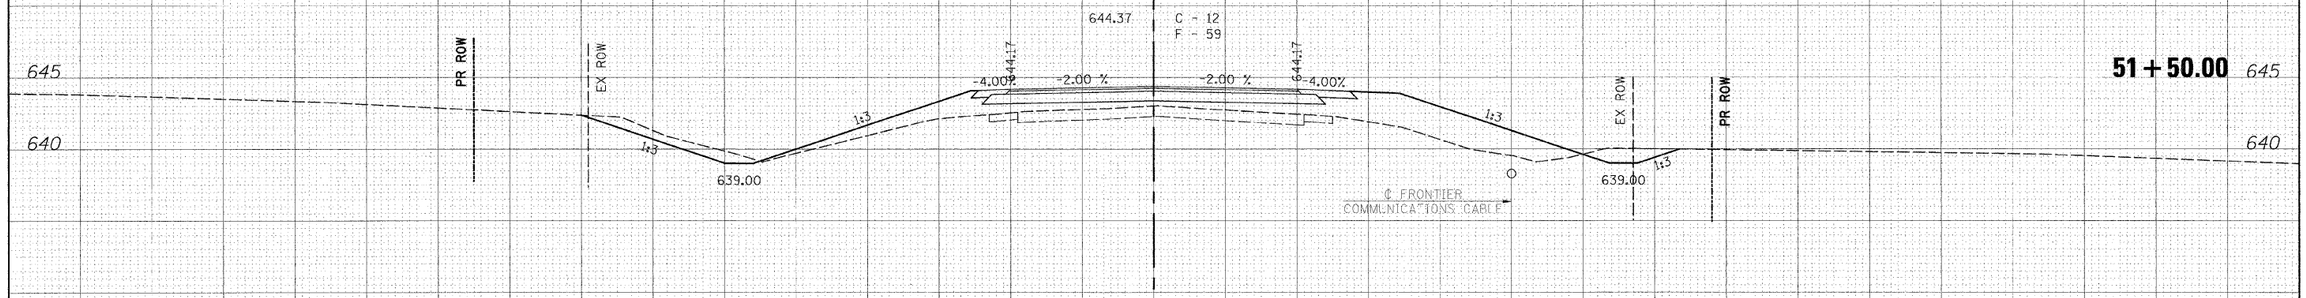

FIELD ENTRANCE

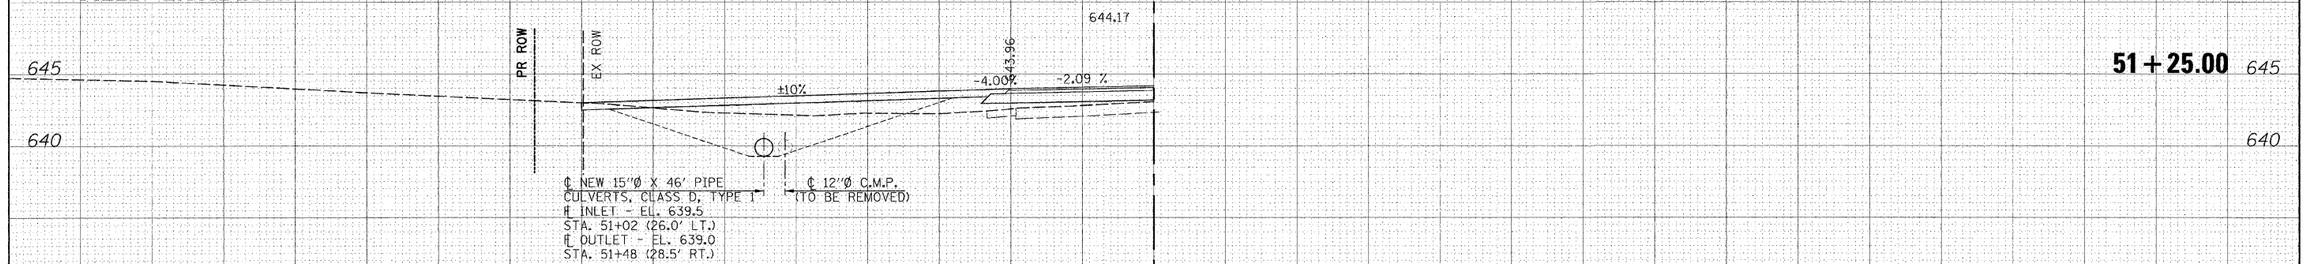

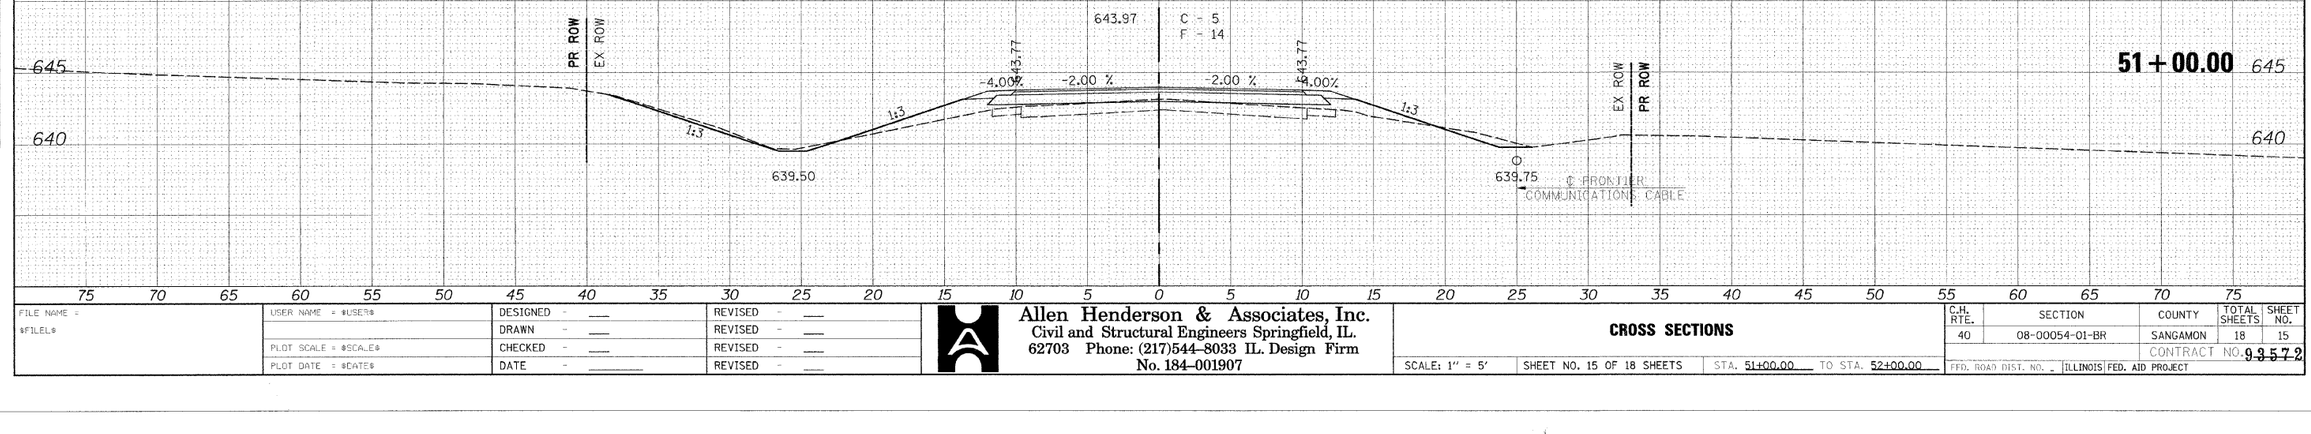

| | | |