SECTION 22, T. 19 N., R. 5 W. 3rd P.M.

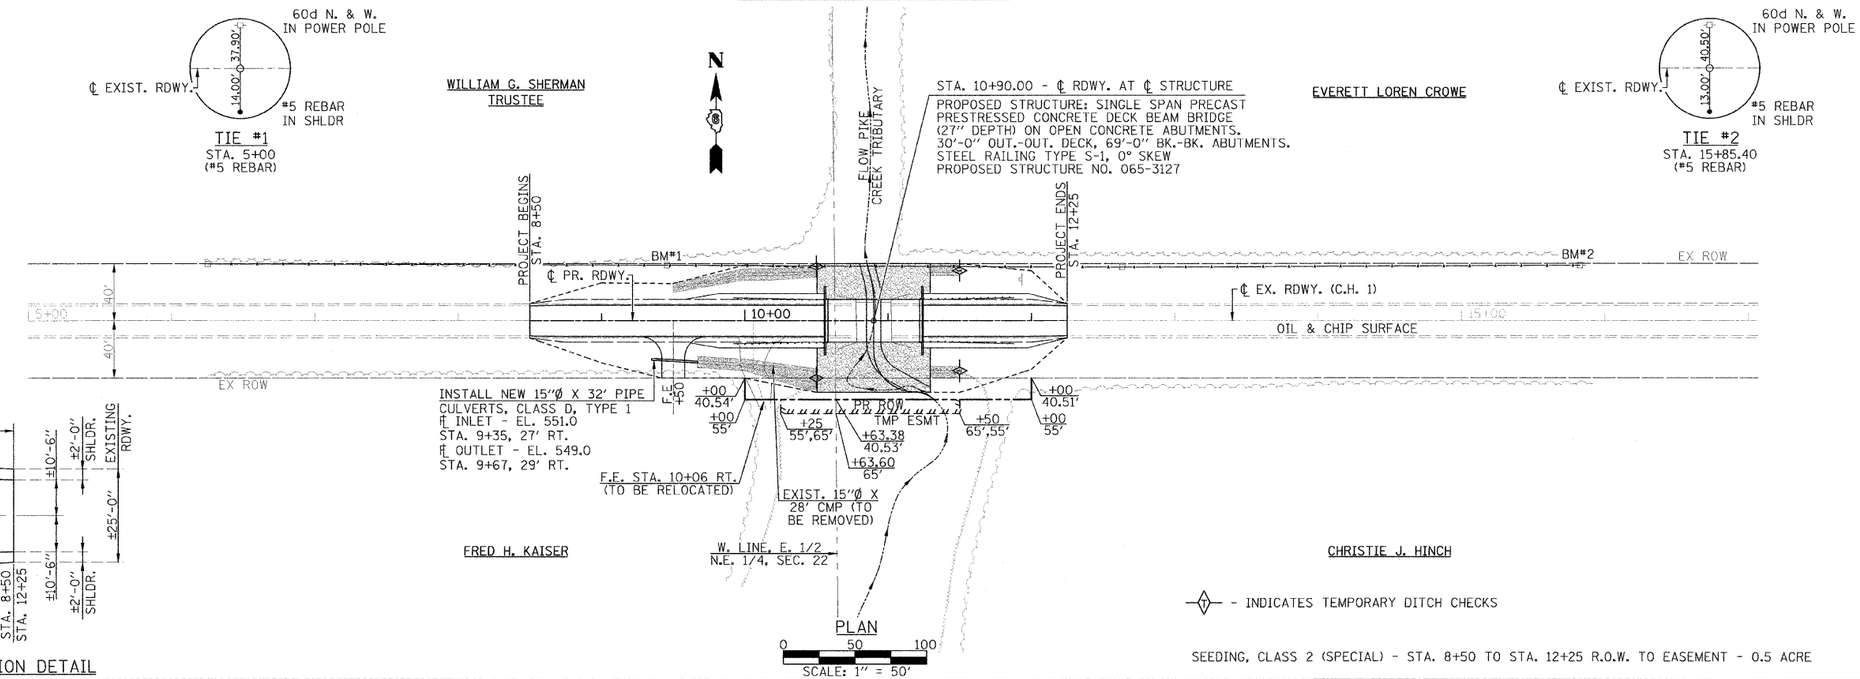

SEEDING, CLASS 2 (SPECIAL) - STA. 8+50 TO STA. 12+25 R.O.W. TO EASEMENT - 0.5 ACRE

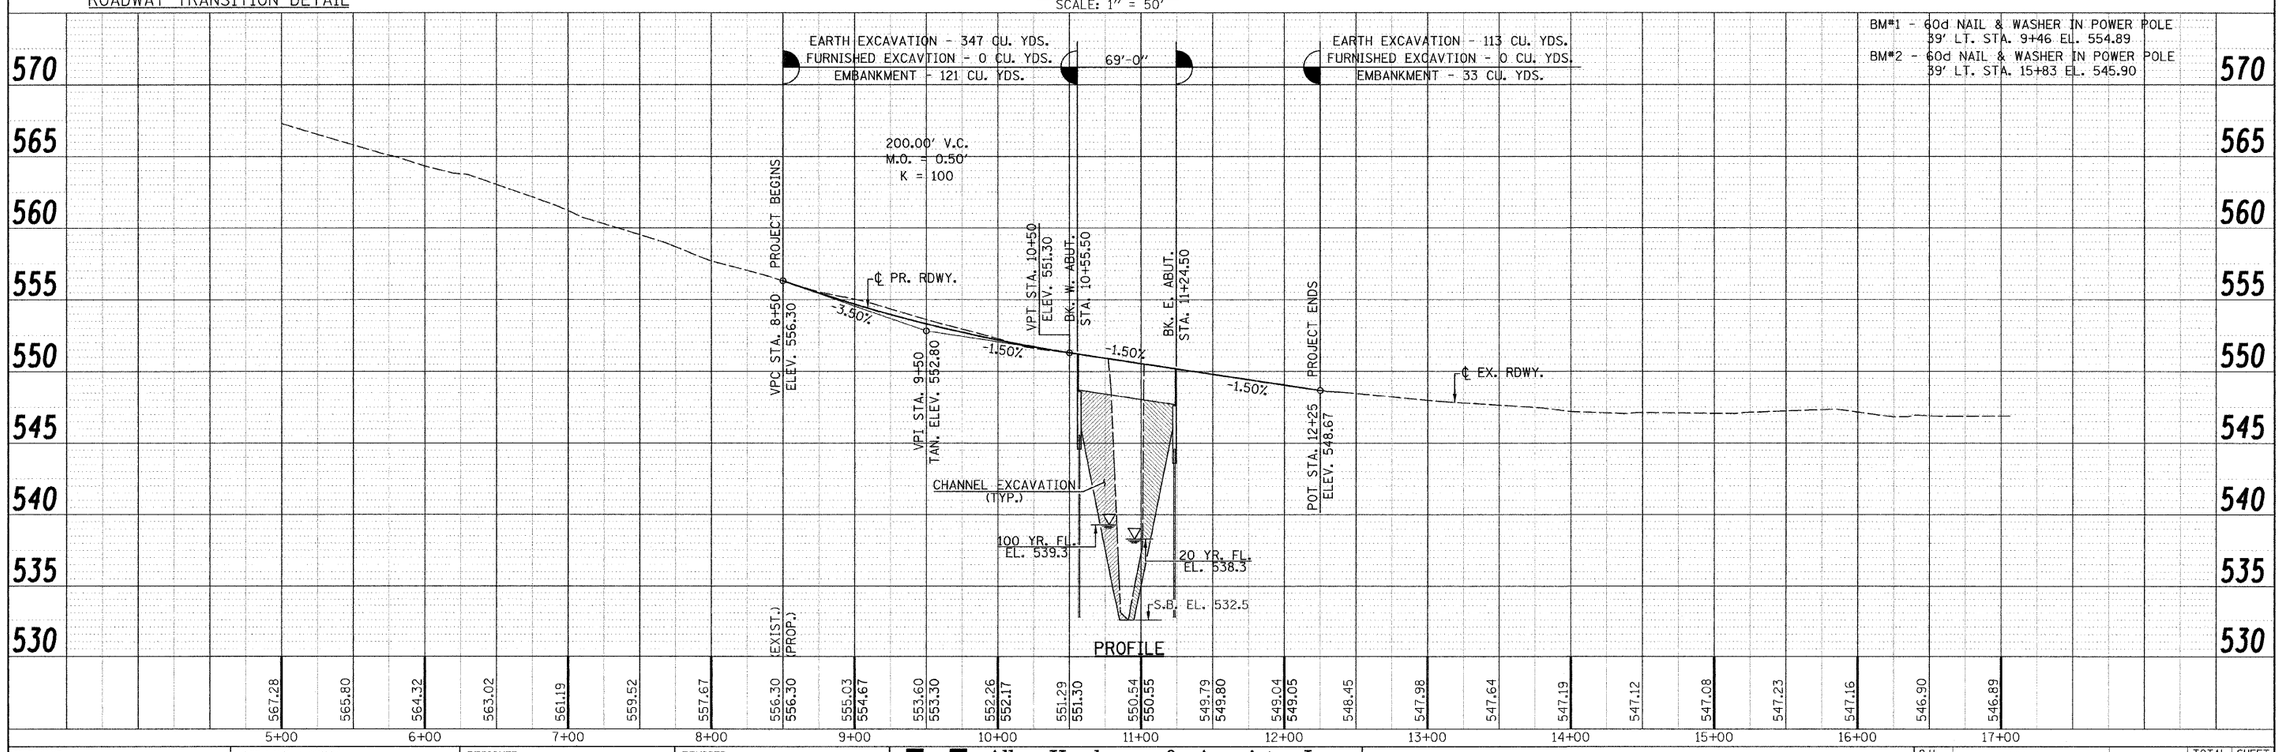

PLAN	CONVERTED	BY	DATE	PROFILE	CONVERTED	BY	DATE
	PLOTTED				PLOTTED		
	ALIGNMENT CHECKED				GRADES CHECKED		
	NOTE BOOK				ALIGNMENT		
	NO.				STRUCTURE NOTATIONS CHKD		
	CADD FILE NAME						

FILE NAME = $FILEL$	USER NAME = $USER$	DESIGNED -	REVISED -	Allen Henderson & Associates, Inc. Civil and Structural Engineers Springfield, IL. 62703 Phone: (217)544-8033 IL. Design Firm No. 184-001907	PLAN & PROFILE		
		CHECKED -	REVISED -				
	PLOT SCALE = $SCALE$	DRAWN -	REVISED -				
	PLOT DATE = $DATE$	CHECKED -	REVISED -		SCALE: 1" = 50'	SHEET NO. 5 OF 15 SHEETS	STA. 8+50 TO STA. 12+25

C.H. RTE.	SECTION	COUNTY	TOTAL SHEETS	SHEET NO.
1	11-00063-00-BR	MENARD	15	4
		CONTRACT NO. 93573		
FED. ROAD DIST. NO.	ILLINOIS	FED. AID PROJECT		