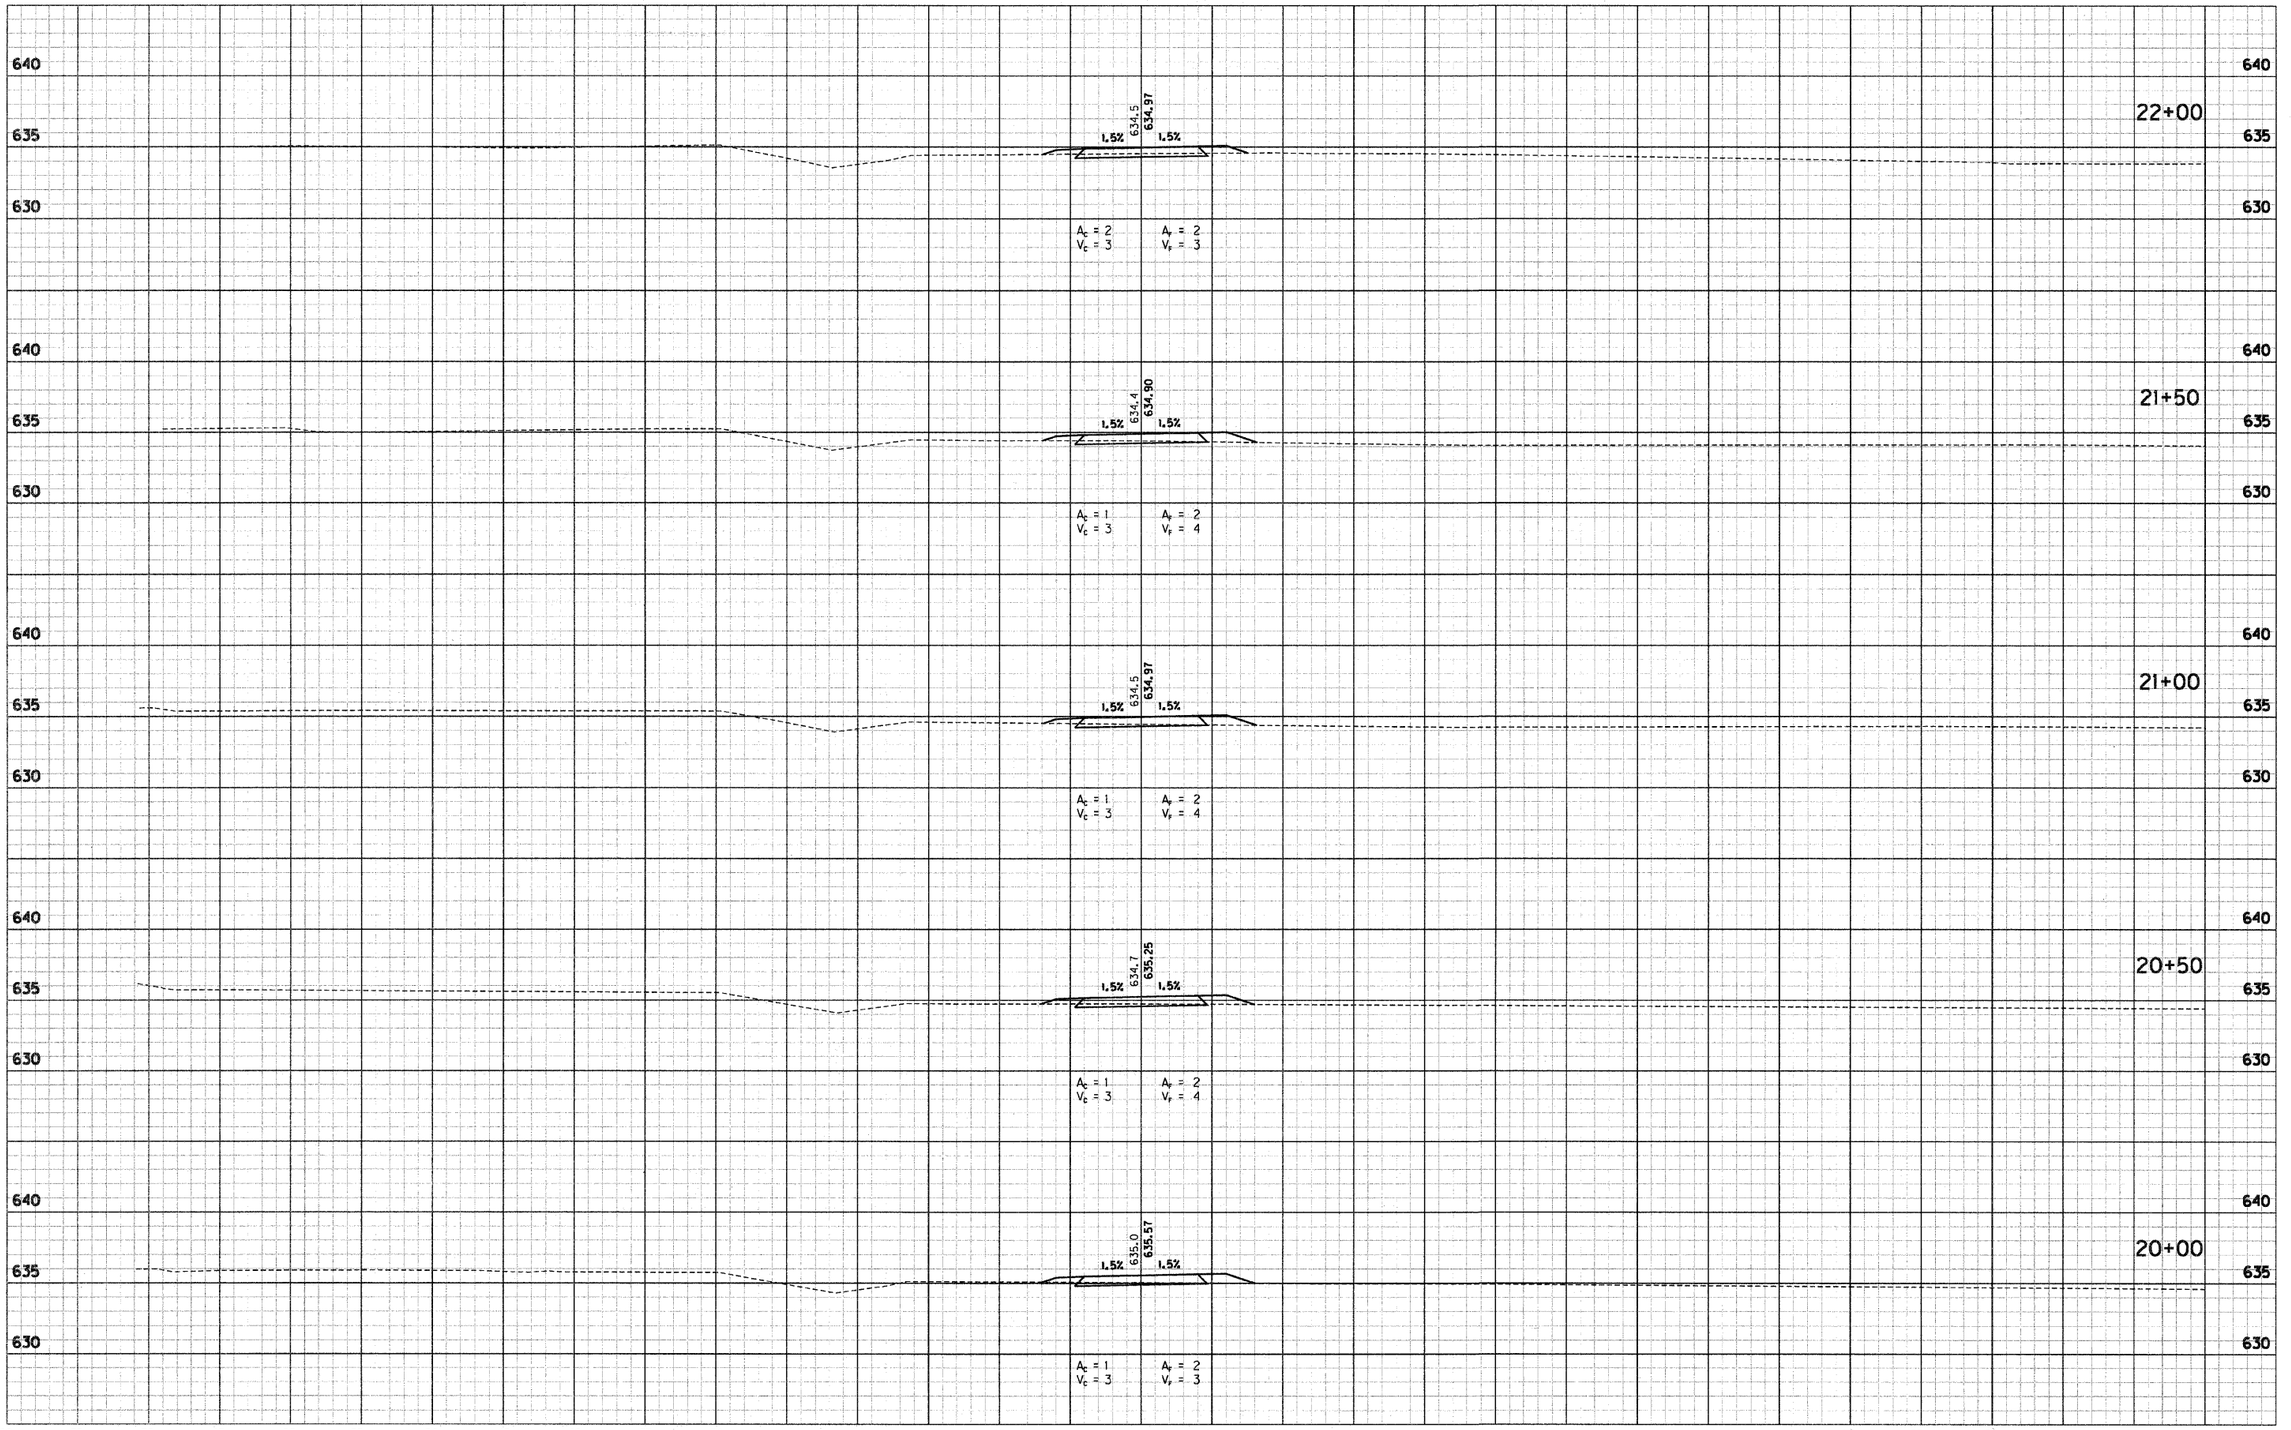

S:\2007-213-S Casey SRTS\Design\Cadd\XST-Trail.dgn
4/27/2012 REVISION 2.0
9:56:02 AM PDF.plt
1:5 INDOT.tbl

ERIC M. SMITH
REGISTERED
NO. 062-054750
STATE OF ILLINOIS
PROFESSIONAL ENGINEER

RECOMMENDED FOR APPROVAL Eric M. Smith 4/19/12
DESIGN ENGINEER DATE

DESIGNED: DWN DRAWN: DWN
CHECKED: JAK CHECKED: RSH

ILLINOIS
DEPARTMENT OF TRANSPORTATION

CROSS SECTIONS
STA. 20+00 TO STA. 22+00 "T"

HORIZONTAL SCALE	BRIDGE FILE
1" = 5'	
VERTICAL SCALE	SECTION NO.
1" = 5'	10-00030-00-SW
SURVEY BOOK	SHEETS
	30 of 33
CONTRACT	PROJECT
95676	2007-213