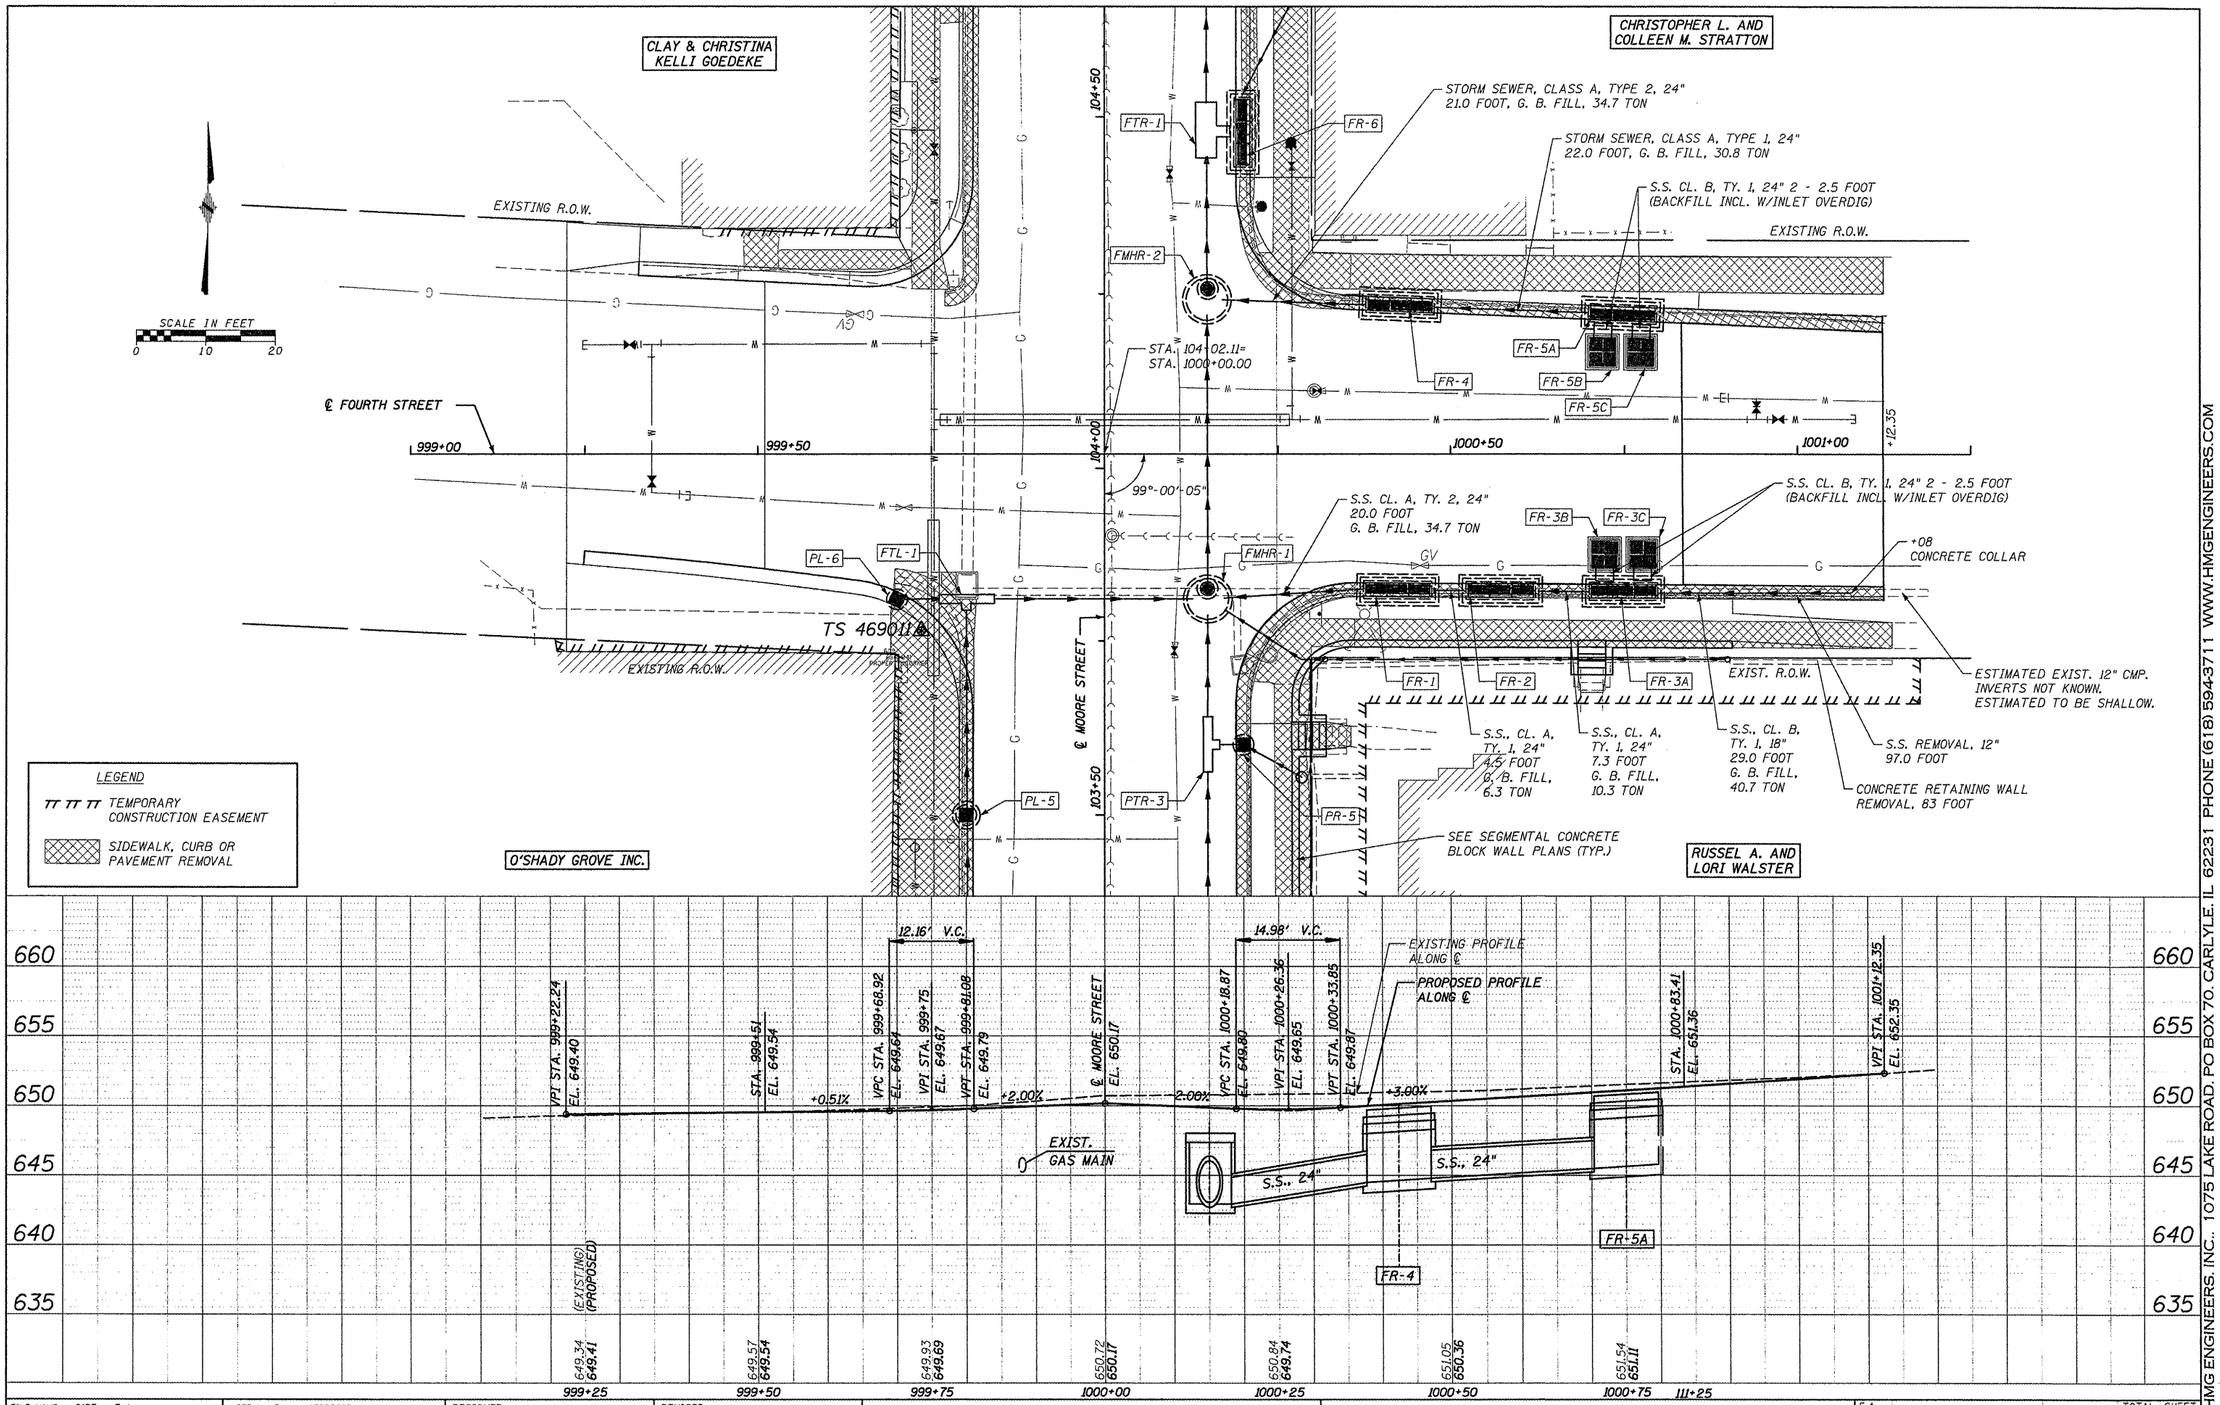

FILE NAME = 6185-ss5.dgn	USER NAME = USERDESCR.	DESIGNED - HMG: CRW & EDW	REVISED -
		DRAWN - HMG: CRW, EDW, & KOJ	REVISED -
	PLOT SCALE = 12.2222 ' / IN.	CHECKED - HMG: CRW	REVISED -
	PLOT DATE = 3/22/2012	DATE -	REVISED -

STATE OF ILLINOIS
DEPARTMENT OF TRANSPORTATION

FOURTH STREET
REMOVALS & STORM SEWER

SCALE: SHEET NO. OF SHEETS STA. TO STA.

F.A. RTE.	SECTION	COUNTY	TOTAL SHEETS	SHEET NO.
9315	06-00032-03-PV	MONROE	93	35

CONTRACT NO. 97488

FED. ROAD DIST. NO. ILLINOIS FED. AID PROJECT

PLAN: SURVEYED, PLOTTED, ALIGNMENT CHECKED, RT. OF WAY CHECKED, CADD FILE NAME, NOTE BOOK NO., BY, DATE

PROFILE: SURVEYED, PLOTTED, GRADES CHECKED, B.M. NOTED, STRUCTURE NOTATNS CHKD, NOTE BOOK NO., BY, DATE

HMG ENGINEERS, INC., 1075 LAKE ROAD, PO BOX 70, CARLYLE, IL 62231 PHONE (618) 594-3711 WWW.HMGENGINEERS.COM