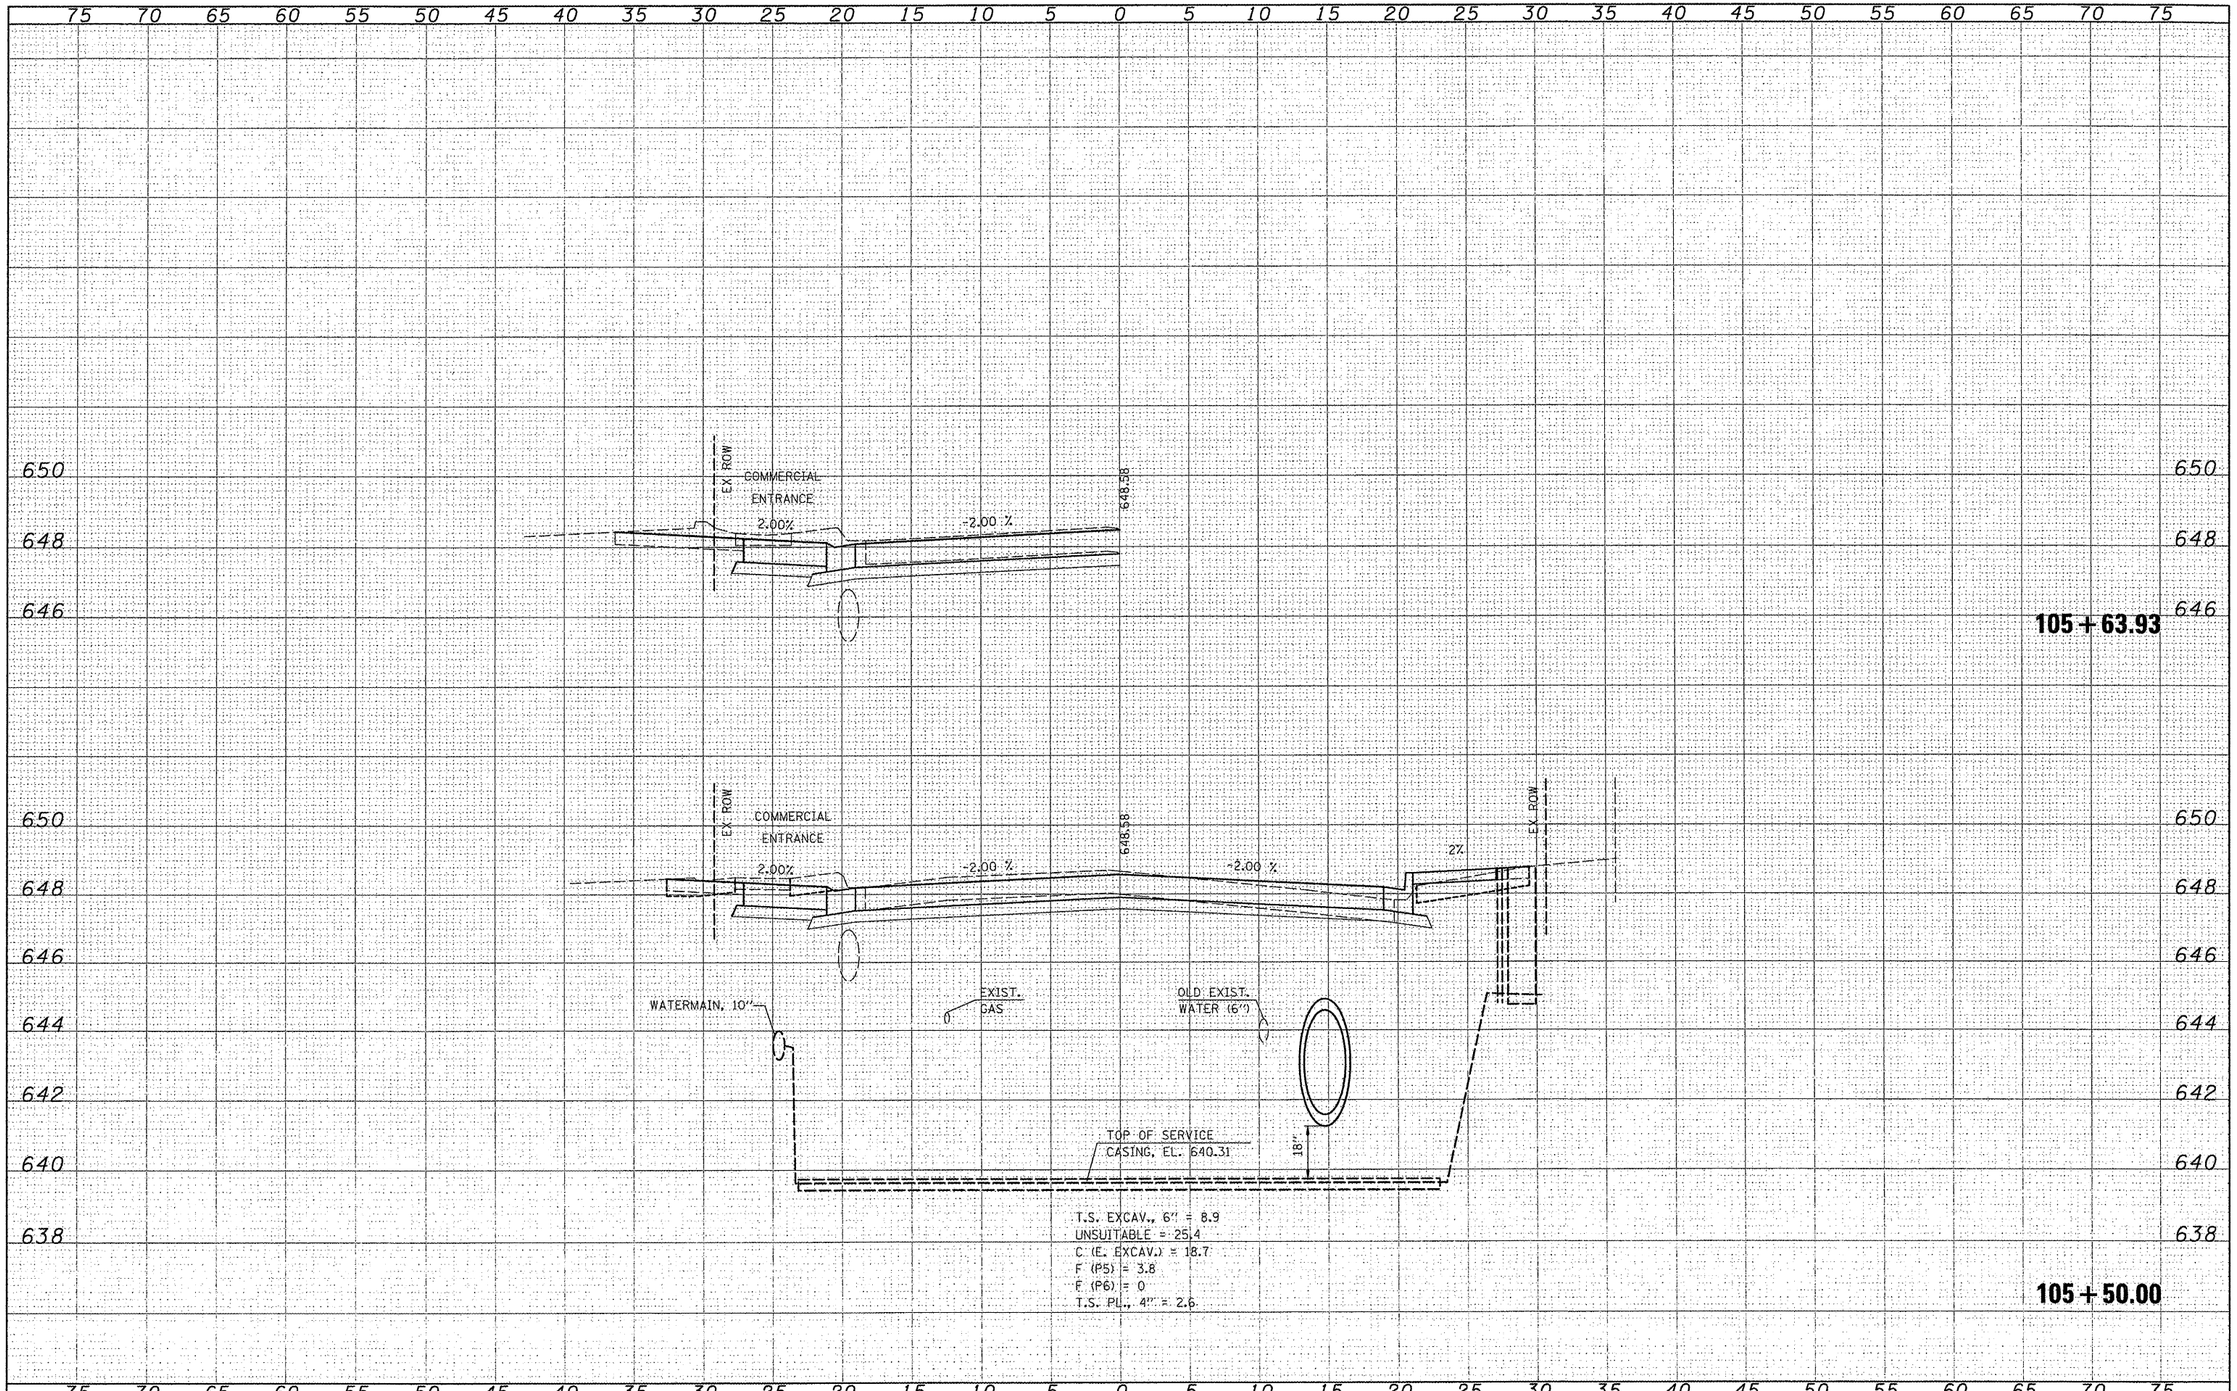

FINAL SURVEY		BY	DATE
NOTE BOOK NO.	SURVEYED		
	PLOTTED		
	TEMPLATE		
	AREAS		
	AREAS CHECKED		

ORIGINAL SURVEY		BY	DATE
NOTE BOOK NO.	SURVEYED		
	PLOTTED		
	TEMPLATE		
	AREAS		
	AREAS CHECKED		

FILE NAME = h:\6185WaterlooMooreS\PhaseIV\CADD-ROADWAY\6185-ks12222-11122.F.dgn	USER NAME = USERDESCR.	DESIGNED -	REVISED -
		DRAWN -	REVISED -
	PLOT SCALE = 5.0000 ' / IN.	CHECKED -	REVISED -
	PLOT DATE = 3/21/2012	DATE -	REVISED -

STATE OF ILLINOIS
DEPARTMENT OF TRANSPORTATION

F.A.U. 9315 (MOORE STREET)

SCALE: | SHEET NO. OF SHEETS | STA. 105+50.00 TO STA. 105+63.93

F.A.U. RTE.	SECTION	COUNTY	TOTAL SHEETS	SHEET NO.
9315	06-00032-03-PV	MONROE	93	67

CONTRACT NO. 97488

FED. ROAD DIST. NO. | ILLINOIS | FED. AID PROJECT