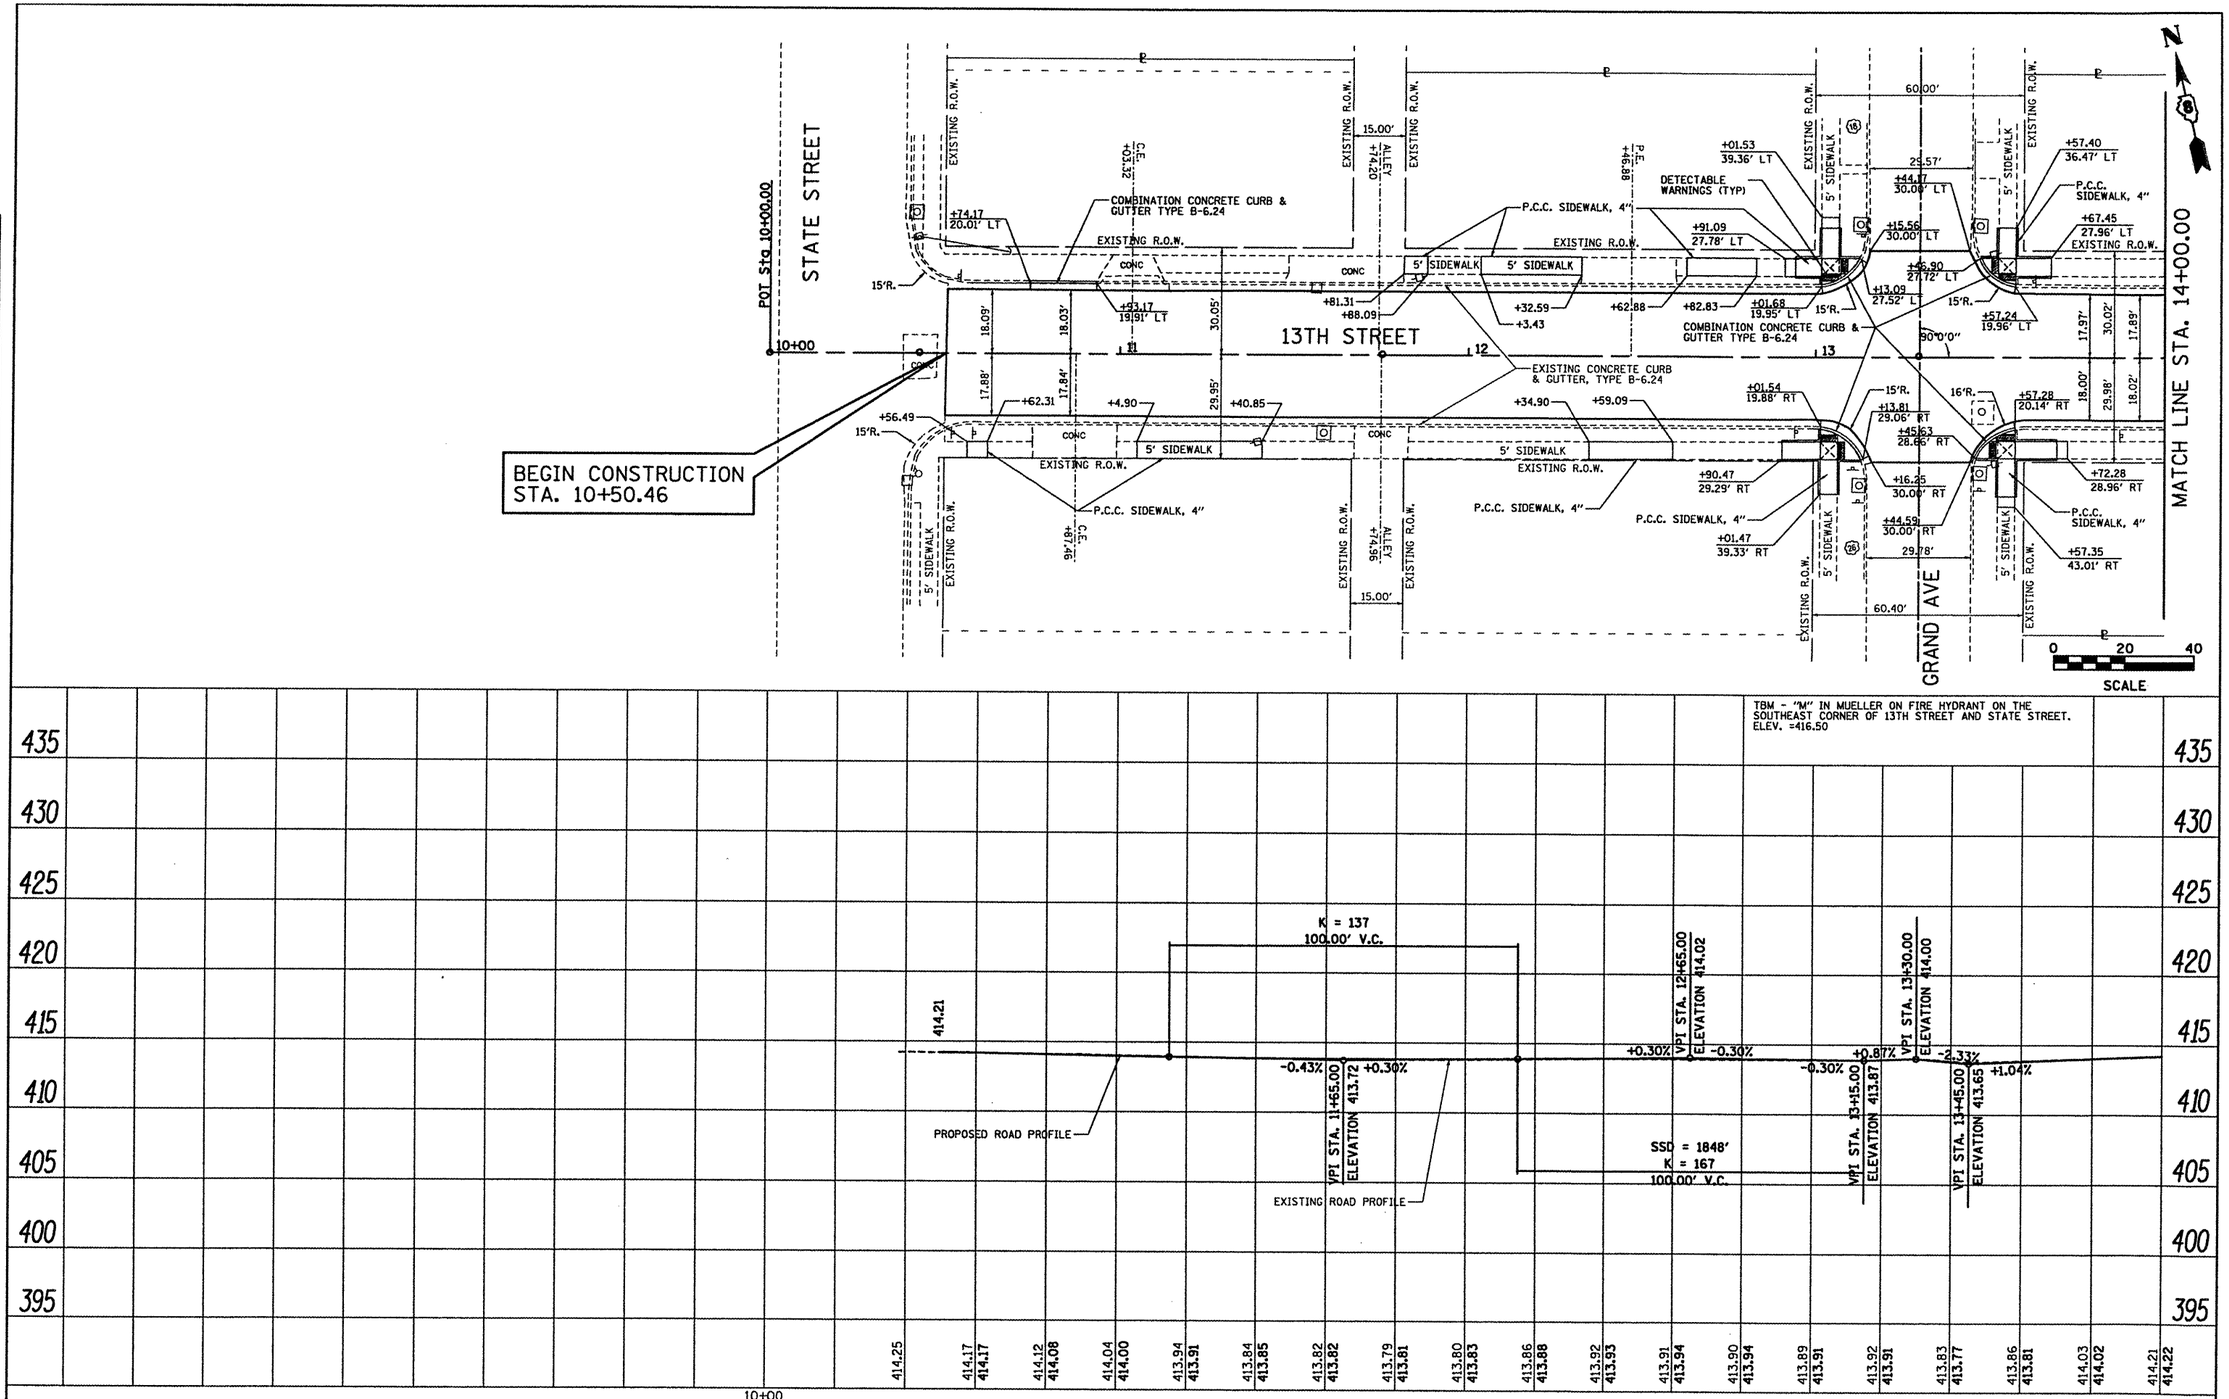

FILE NAME = plan 01.dgn	USER NAME = jeremy	DESIGNED - SAS	REVISED -	CITY OF MADISON 13TH STREET, ELIZABETH AVE, AND McCAMBRIDGE AVE REHABILITATION	PLAN & PROFILE 13TH STREET	F.A.U. RTE. 9101	SECTION 09-00057-00-PV	COUNTY MADISON	TOTAL SHEETS 58	SHEET NO. 16
		DRAWN - JJB	REVISED -					CONTRACT NO. 97489		
	PLOT SCALE = #SCALE#	CHECKED - BFK	REVISED -							
	PLOT DATE = 3/29/2012	DATE - 03/13/12	REVISED -		SCALE: 1"=20' SHEET NO. 1 OF 9 SHEETS STA. 10+00.00 TO STA. 14+00.00			ILLINOIS FED. AID PROJECT		