PLAN
SURVEYED
PLOTTED
CROSS CHECKED
R.O.W. CHECKED
NOTE BOOK
NO. ____
CADD FILE NAME
DATE
BY

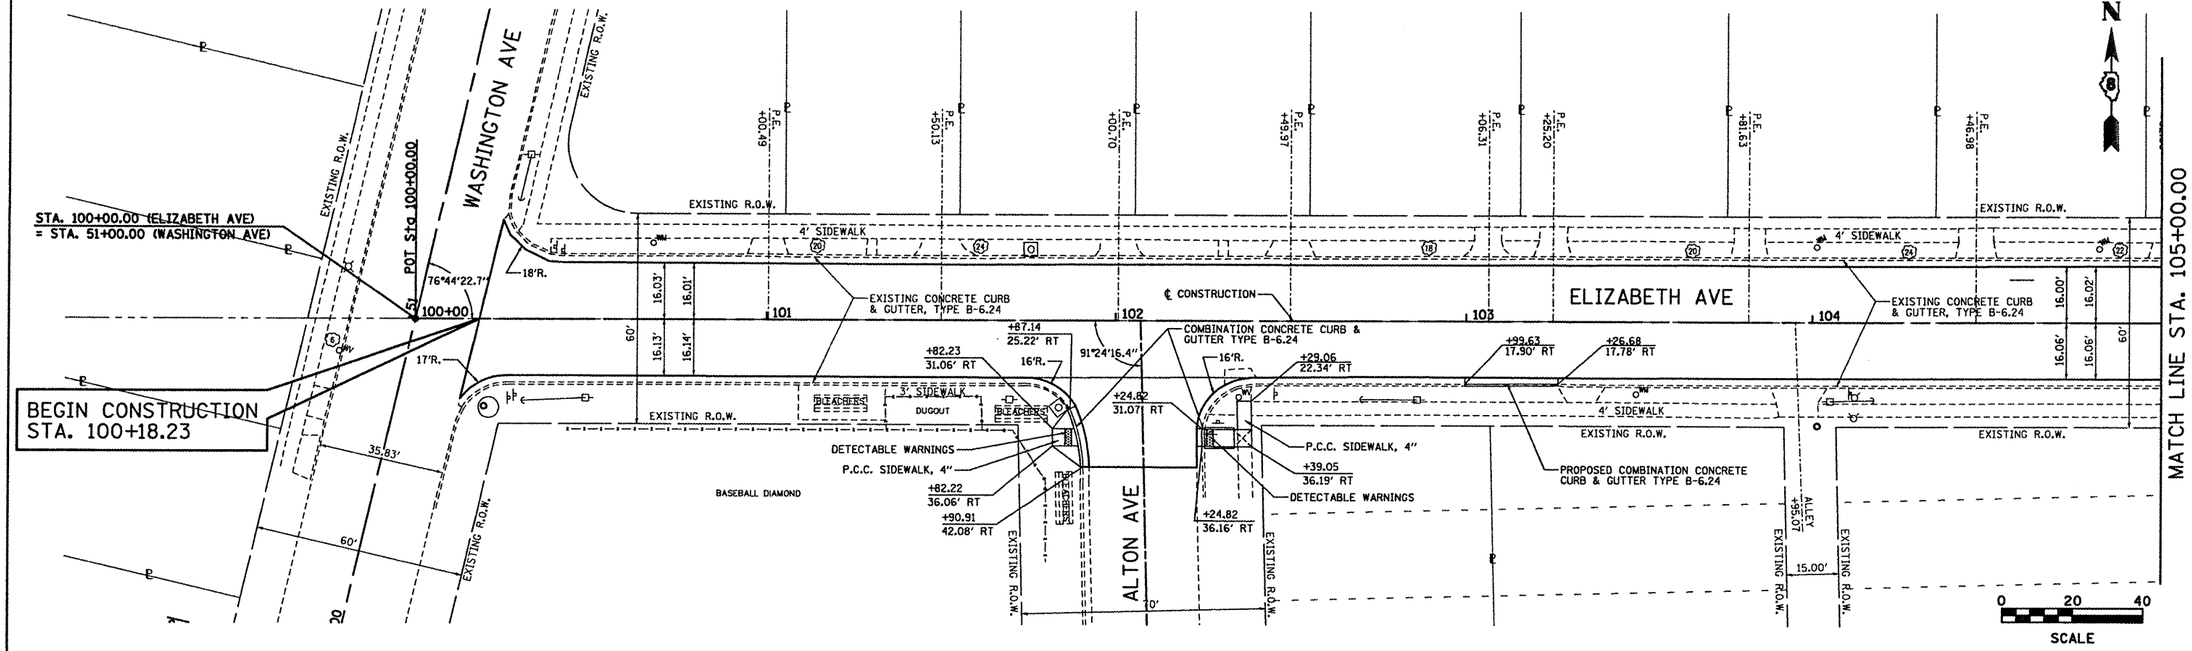

PROFILE
SURVEYED
PLOTTED
CROSS CHECKED
B.M. NOTED
STRUCTURE NOTATIONS CHKD
NOTE BOOK
NO. ____
DATE
BY

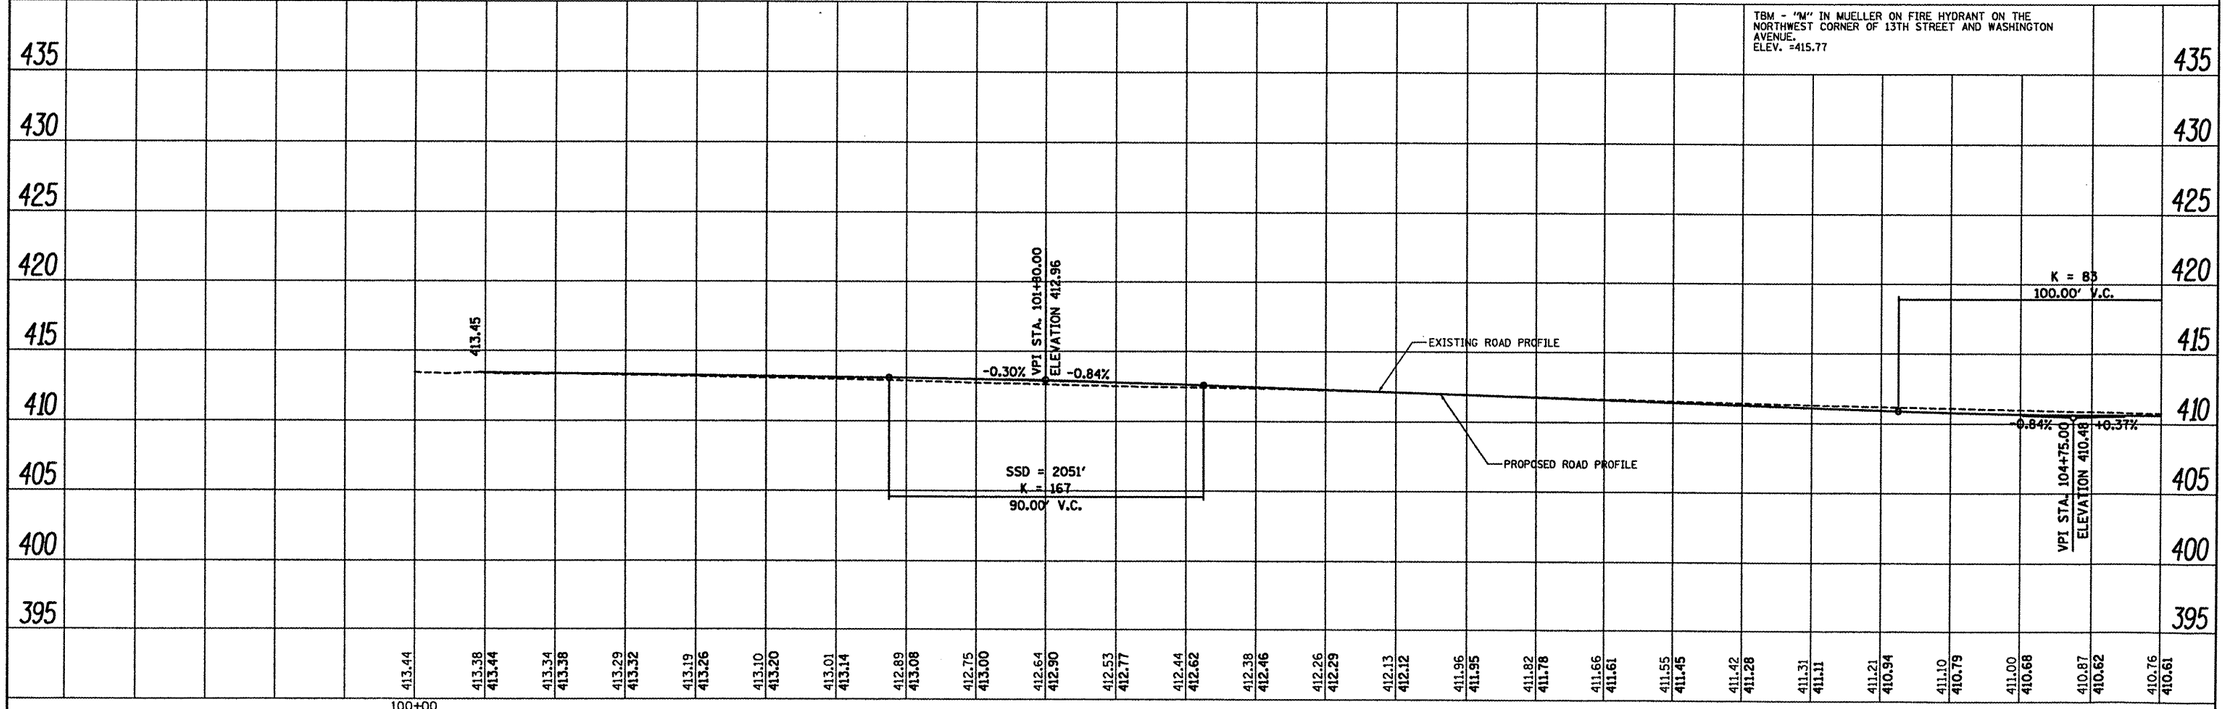

FILE NAME = plan 84.dgn	USER NAME = jeremy	DESIGNED - SAS	REVISED -	**CITY OF MADISON 13TH STREET, ELIZABETH AVE, AND McCAMBRIDGE AVE REHABILITATION**	**PLAN & PROFILE ELIZABETH AVENUE**
		DRAWN - JJB	REVISED -		
	PLOT SCALE = #SCALE#	CHECKED - BFK	REVISED -		SCALE: 1"=20' / SHEET NO. 4 OF 9 SHEETS / STA. 100+00.00 TO STA. 105+00.00
	PLOT DATE = 3/29/2012	DATE - 03/13/12	REVISED -		

F.A.U. RTE.	SECTION	COUNTY	TOTAL SHEETS	SHEET NO.
9101	09-00057-00-PV	MADISON	58	19
		CONTRACT NO. 97489		
		ILLINOIS FED. AID PROJECT		