PLAN | SURVEYED | PLOTTED | CROSS SECTIONED | B.M. NOTED | STRUCTURE NOTATIONS CHKD | NOTE BOOK | NO. | BY | DATE

PROFILE | SURVEYED | PLOTTED | CROSS SECTIONED | B.M. NOTED | STRUCTURE NOTATIONS CHKD | NOTE BOOK | NO. | BY | DATE

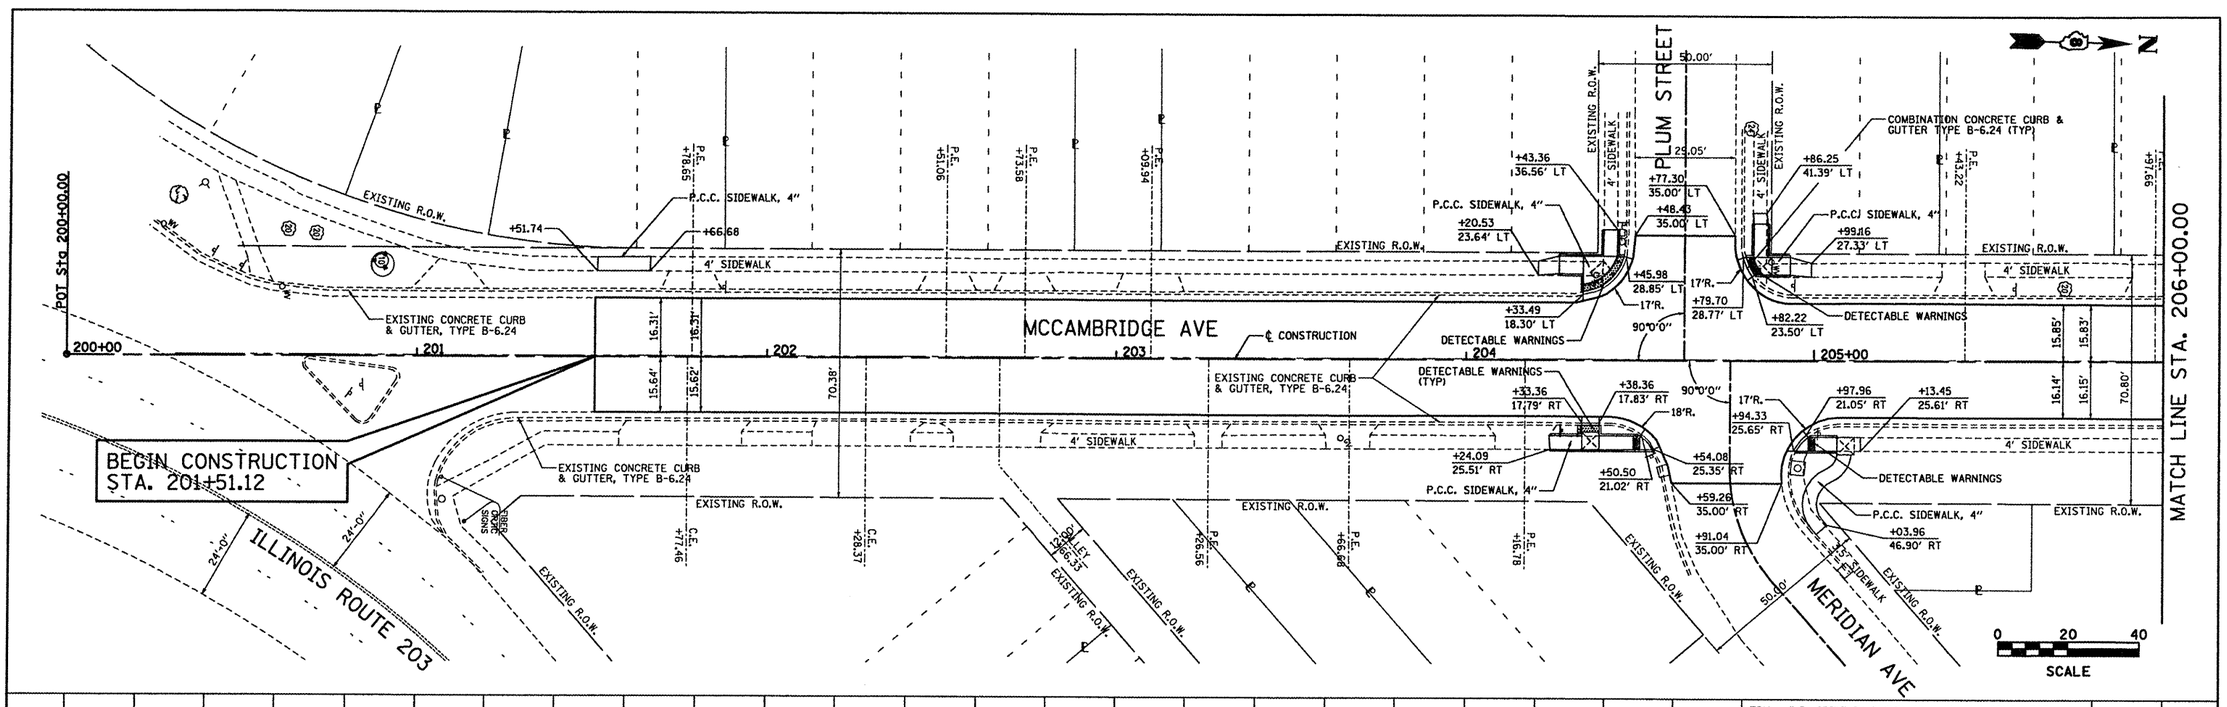


TBM - R.R. SPIKE IN POWER POLE ON THE SOUTHWEST CORNER OF McCAMBRIDGE AVENUE AND PLUM STREET.
ELEV. = 414.17

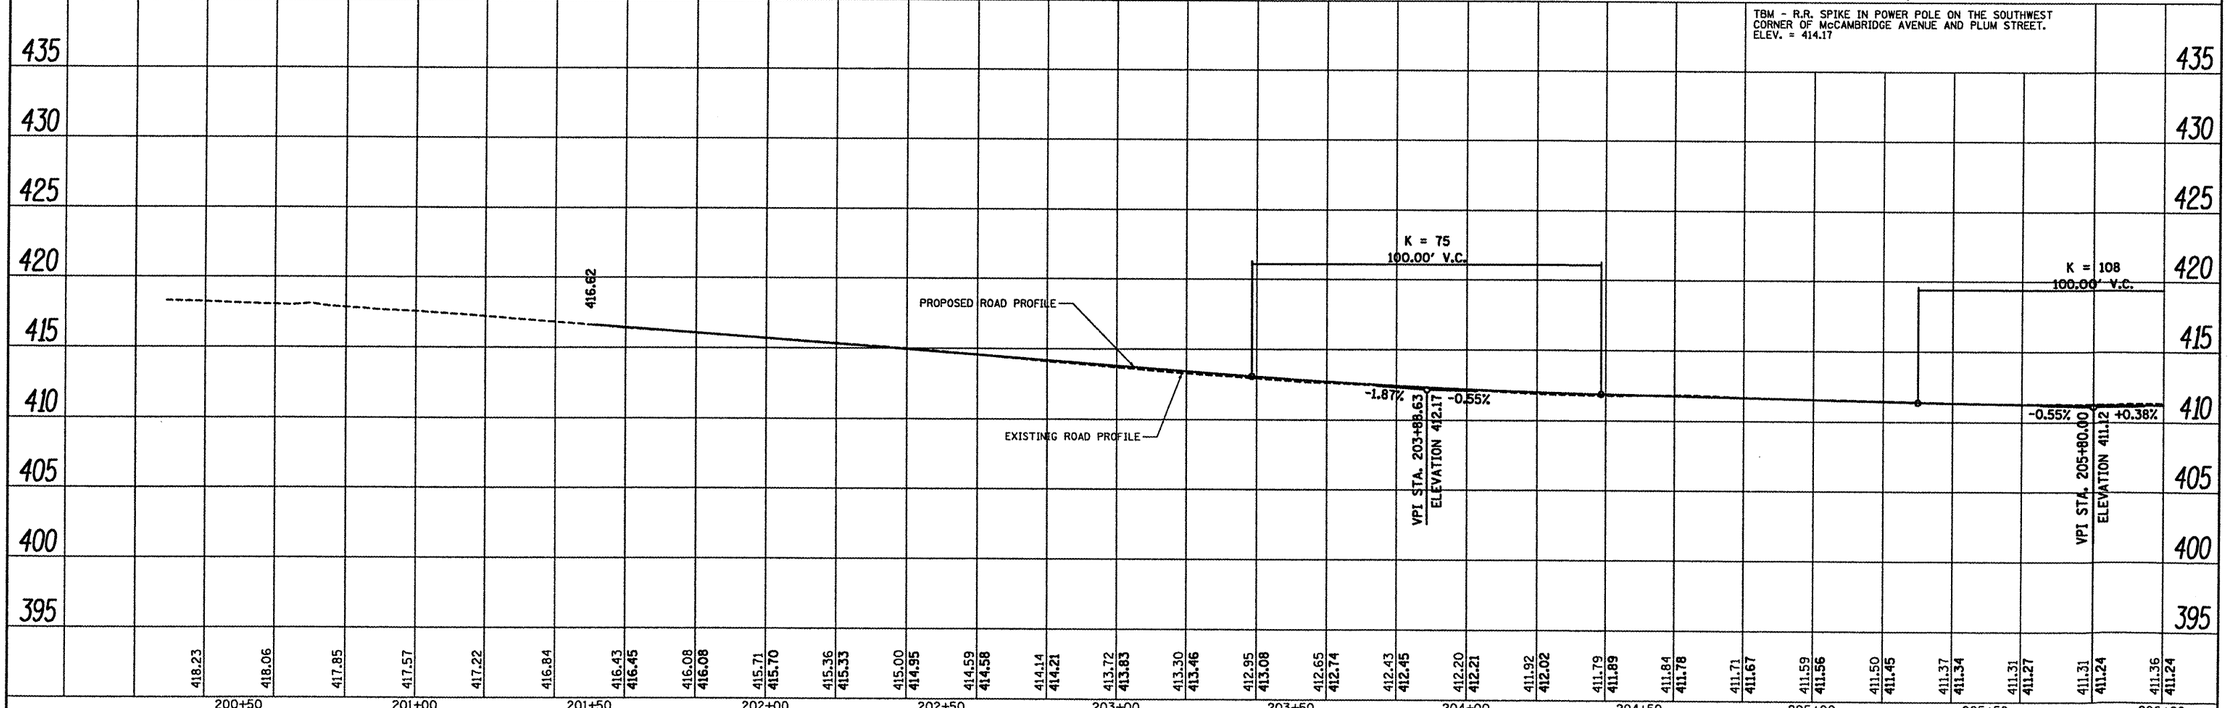


| | | | |
|---|---|---|---|
| FILE NAME = ⊕FILEL⊕ | USER NAME = jeremy | DESIGNED - SAS | REVISED - |
| | | DRAWN - JJB | REVISED - |
| | PLOT SCALE = ⊕SCALE⊕ | CHECKED - BFK | REVISED - |
| | PLOT DATE = 3/29/2012 | DATE - 03/13/12 | REVISED - |

**CITY OF MADISON**
**13TH STREET, ELIZABETH AVE, AND McCAMBRIDGE AVE REHABILITATION**

**PLAN & PROFILE**
**McCAMBRIDGE AVENUE**

SCALE: 1"=20' | SHEET NO. 7 OF 9 SHEETS | STA. 200+00.00 TO STA. 206+00.00

| F.A.U. RTE. | SECTION | COUNTY | TOTAL SHEETS | SHEET NO. |
|---|---|---|---|---|
| 9107 | 09-00057-00-PV | MADISON | 58 | 22 |
| | | CONTRACT NO. 97489 | | |
| | | ILLINOIS FED. AID PROJECT | | |