COMPLETED DURING THIS STAGE

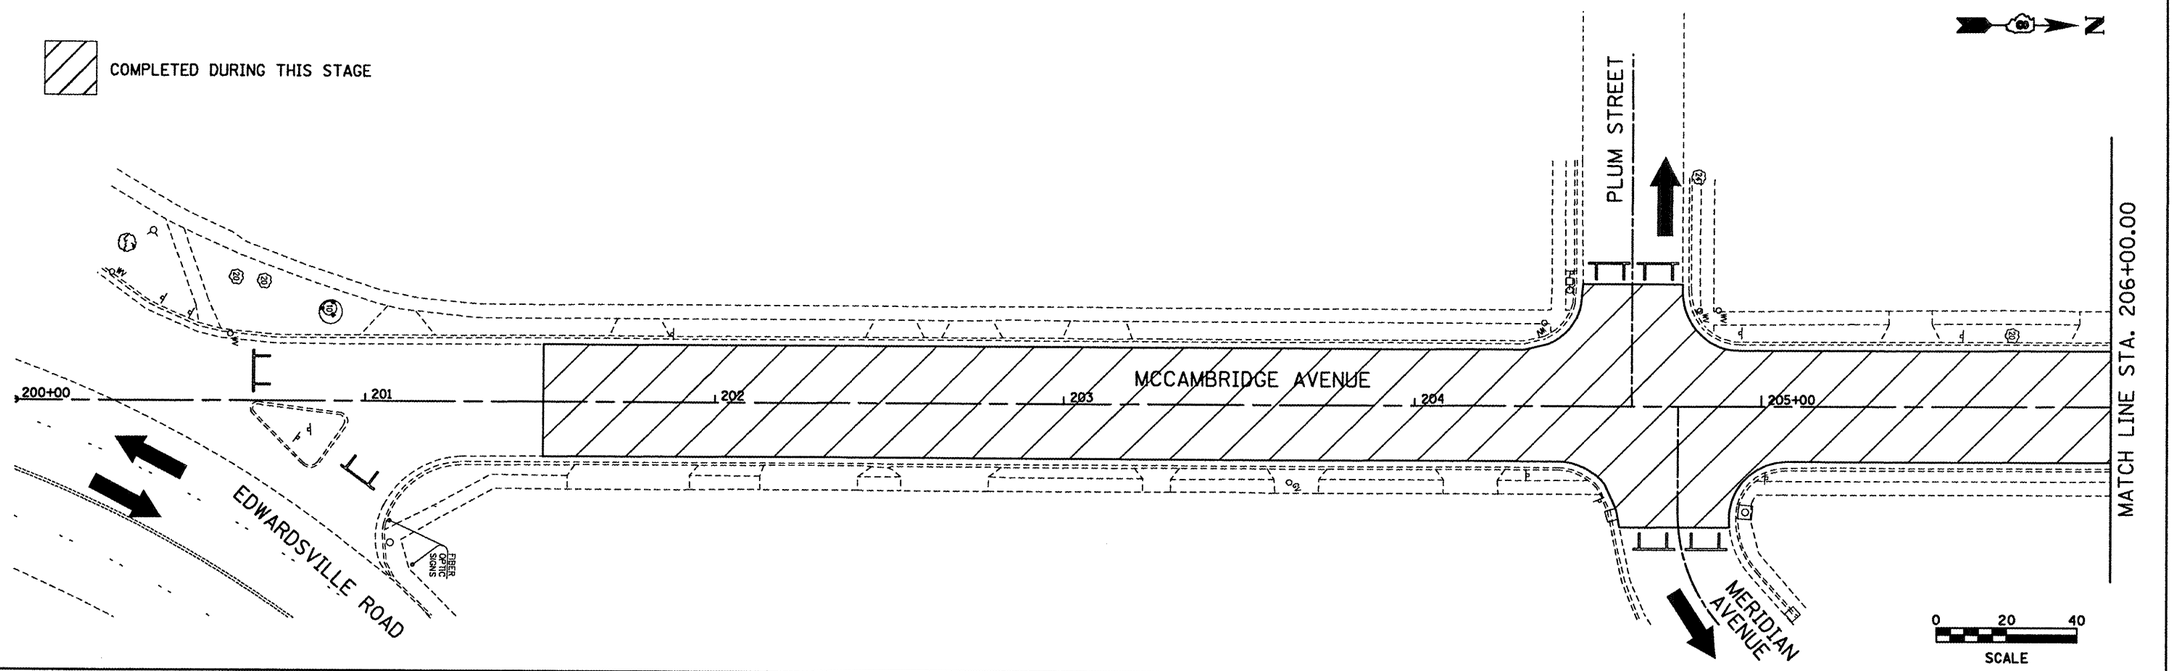

PLAN
SURVEYED
PLOTTED
CROSS SECTIONS CHECKED
B.M. NOTED
STRUCTURE NOTATIONS ADDED
NOTE BOOK
NO.
BY
DATE

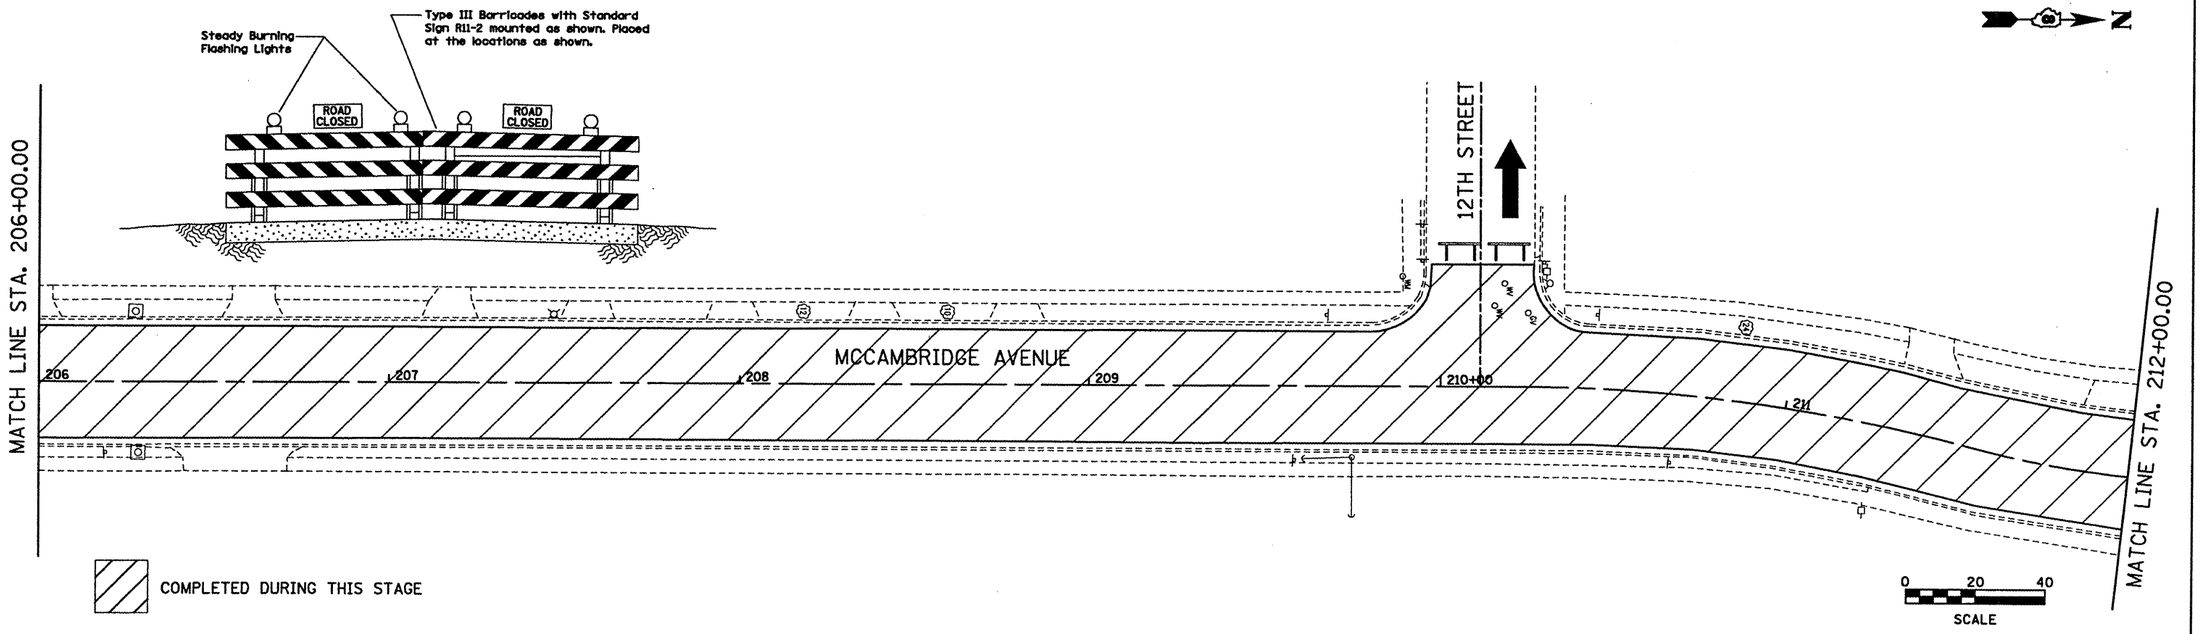

COMPLETED DURING THIS STAGE

PROFILE
SURVEYED
PLOTTED
CROSS SECTIONS CHECKED
B.M. NOTED
STRUCTURE NOTATIONS ADDED
NOTE BOOK
NO.
BY
DATE

FILE NAME = stage 05.dgn	USER NAME = jeremy	DESIGNED - SAS	REVISED -
		DRAWN - SAS	REVISED -
	PLOT SCALE = #SCALE#	CHECKED - BFK	REVISED -
	PLOT DATE = 3/13/2012	DATE - 03/13/12	REVISED -

CITY OF MADISON
13TH STREET, ELIZABETH AVE,
AND McCAMBRIDGE AVE REHABILITATION

STAGE 5 CONSTRUCTION

SCALE: 1"=20' | SHEET NO. 10 OF 11 SHEETS | STA. 201+51.12 TO STA. 212+00.00

F.A.U. RTE.	SECTION	COUNTY	TOTAL SHEETS	SHEET NO.
9107	09-00057-00-PV	MADISON	58	34
		CONTRACT NO.		
	ILLINOIS FED. AID PROJECT			