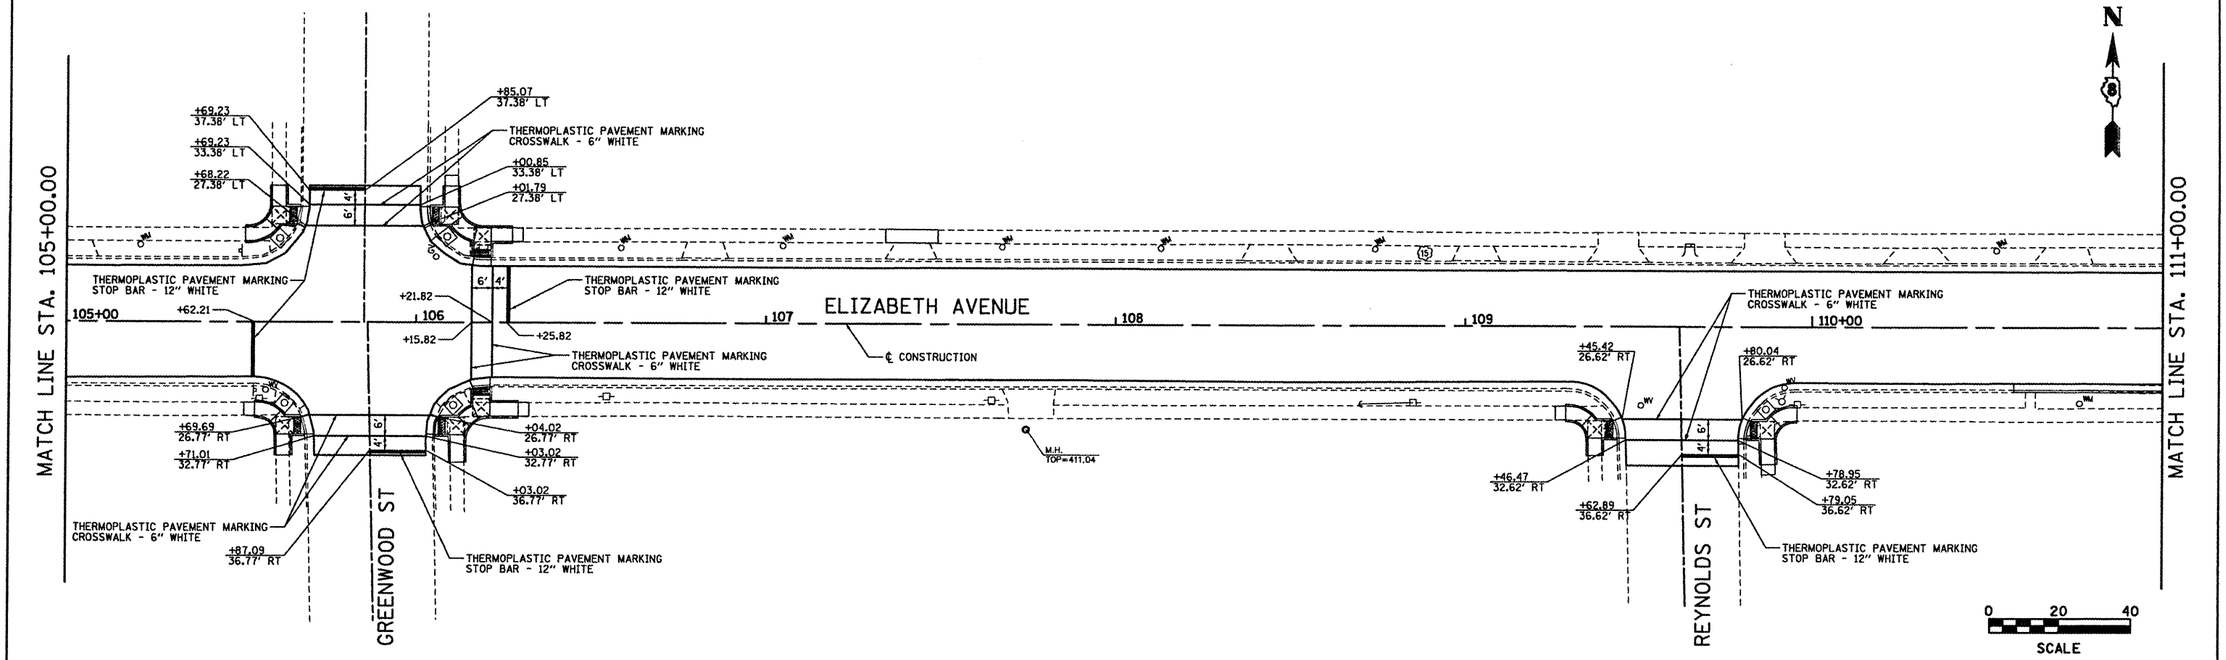

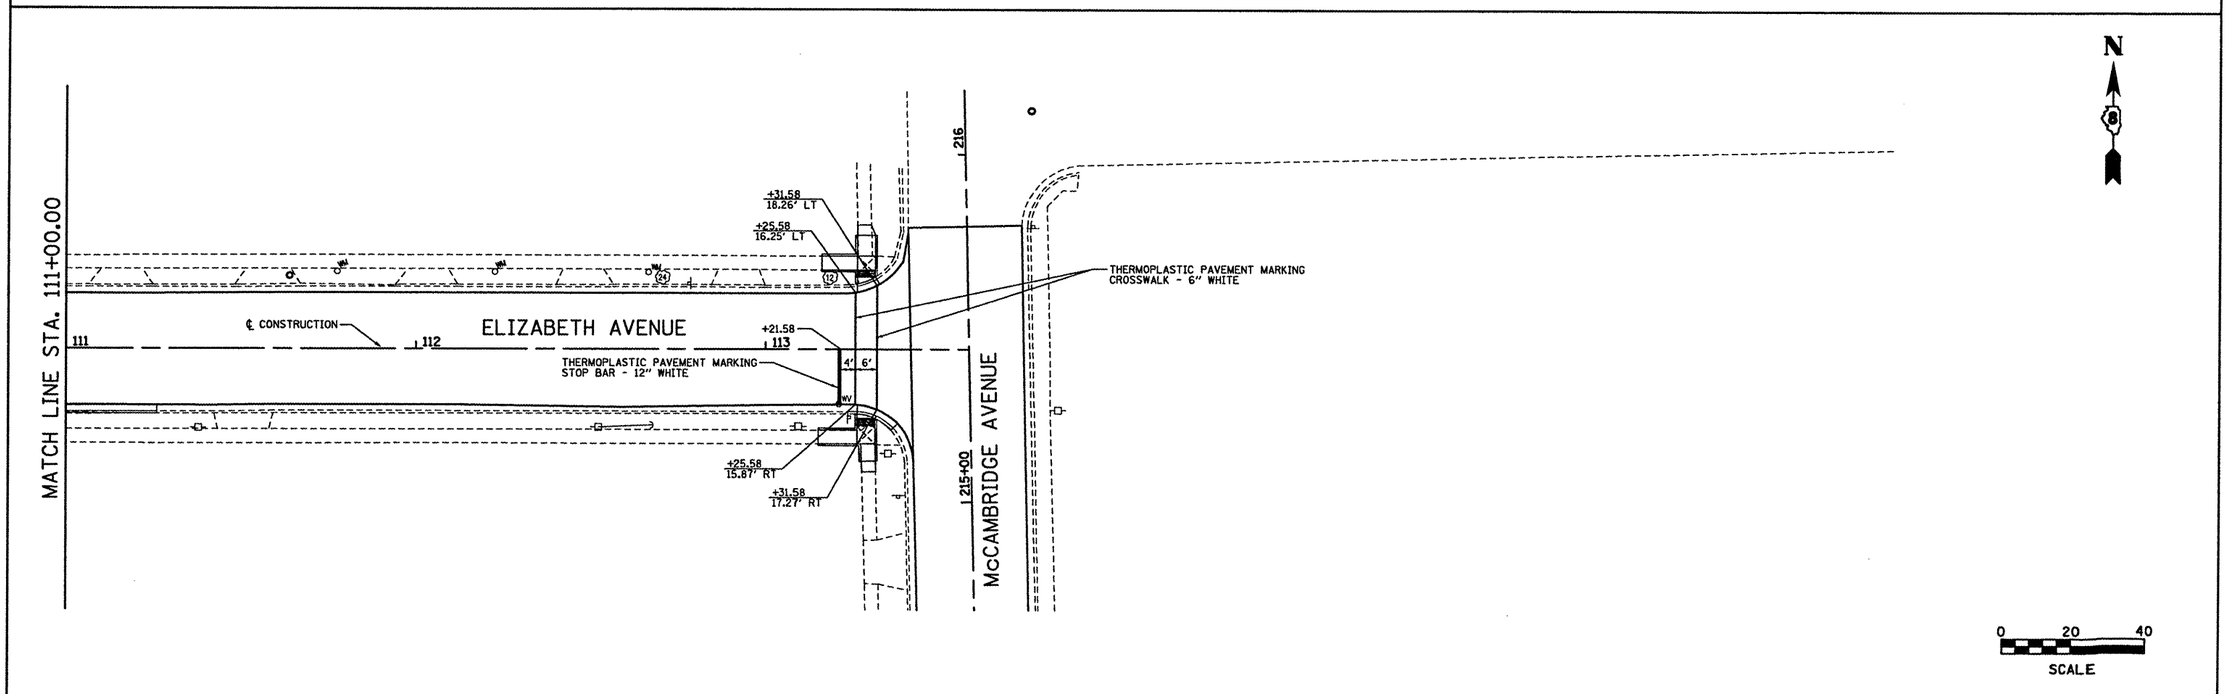

PLAN — SURVEYED / PLOTTED / ALIGNMENT CHECKED / RT. OF WAY CHECKED / CADD FILE NAME / NOTE BOOK NO. / BY / DATE

PROFILE — SURVEYED / PLOTTED / GRADES CHECKED / B.M. NOTED / STRUCTURE NOTATNS CHKD / NOTE BOOK NO. / BY / DATE

FILE NAME = pmark 03.dgn	USER NAME = jeremy	DESIGNED - SAS	REVISED -	CITY OF MADISON 13TH STREET, ELIZABETH AVE, AND McCAMBRIDGE AVE REHABILITATION	PAVEMENT MARKING	F.A.U. RTE.	SECTION	COUNTY	TOTAL SHEETS	SHEET NO.
		DRAWN - JJB	REVISED -			9101	09-00057-00-PV	MADISON	58	38
	PLOT SCALE = $SCALE$	CHECKED - BFK	REVISED -					CONTRACT NO. 97489		
	PLOT DATE = 3/29/2012	DATE - 03/13/12	REVISED -		SCALE: 1"=20' / SHEET NO. 3 OF 5 SHEETS / STA. 105+00.00 TO STA. 113+41.21			ILLINOIS FED. AID PROJECT		