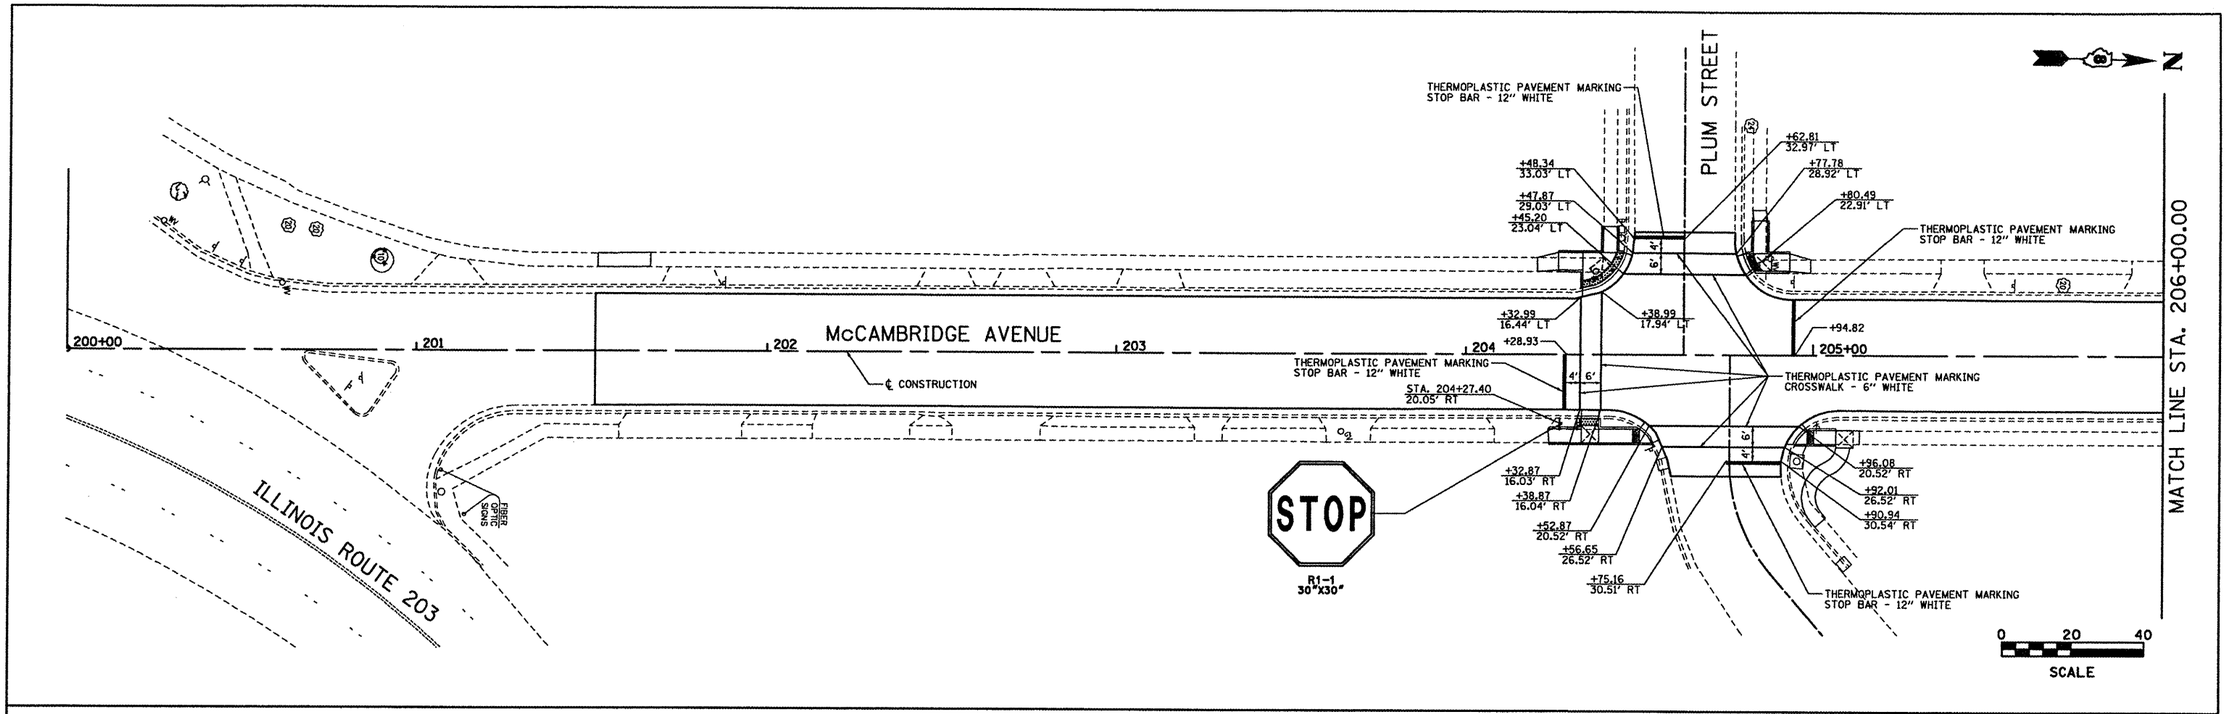

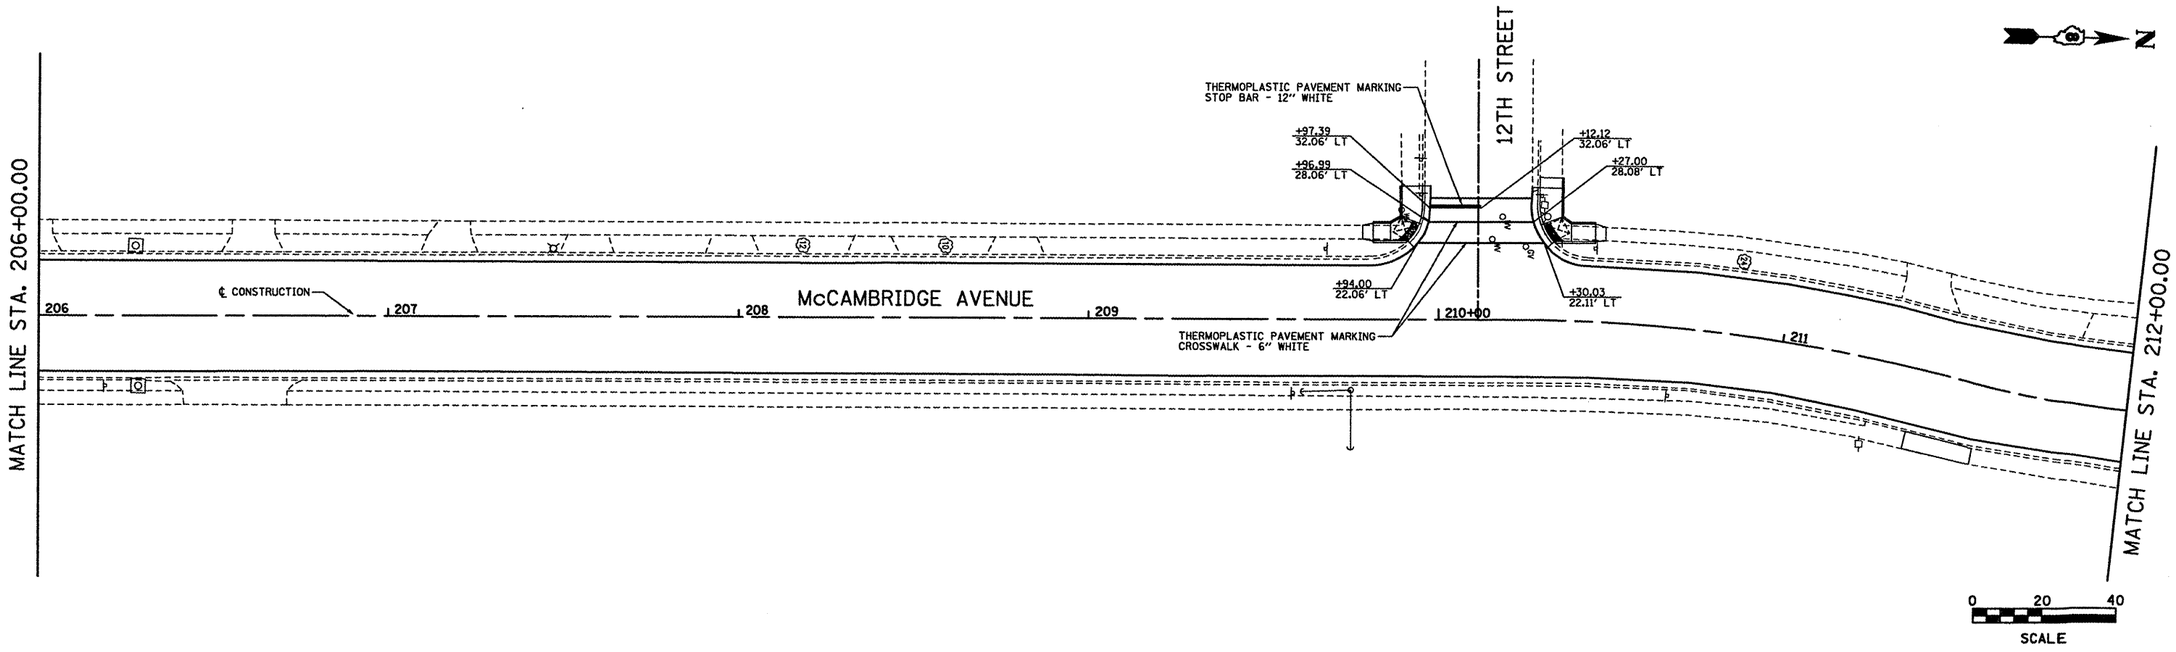

FILE NAME = pmark 04.dgn	USER NAME = jeremy	DESIGNED - SAS	REVISED -	CITY OF MADISON 13TH STREET, ELIZABETH AVE, AND McCAMBRIDGE AVE REHABILITATION	PAVEMENT MARKING	F.A.U. RTE. 9107	SECTION 09-00057-00-PV	COUNTY MADISON	TOTAL SHEETS 58 / SHEET NO. 39
		DRAWN - JJB	REVISED -					CONTRACT NO. 97489	
	PLOT SCALE = $SCALE$	CHECKED - BFK	REVISED -						
	PLOT DATE = 3/29/2012	DATE - 03/13/12	REVISED -		SCALE: 1"=20' / SHEET NO. 4 OF 5 SHEETS / STA. 200+00.00 TO STA. 212+00.00			ILLINOIS FED. AID PROJECT	