PLAN
SURVEYED
PLOTTED
NOTE BOOK
NO.
ALIGNMENT CHECKED
RT. OF W'AY CHECKED
ROAD TILE MADE
BY
DATE

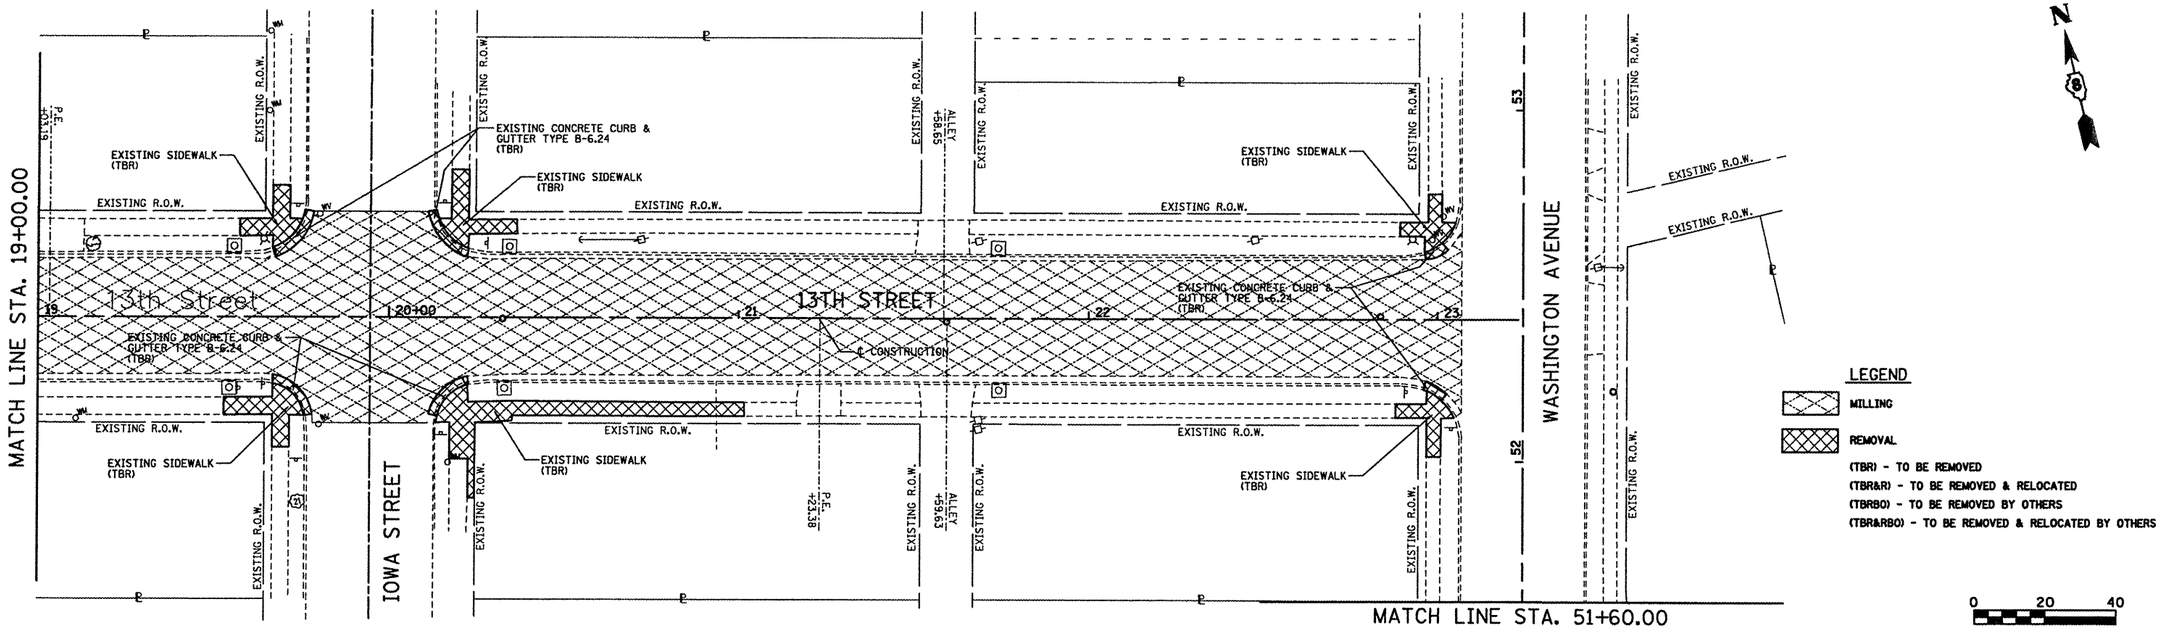

PROFILE
SURVEYED
PLOTTED
NOTE BOOK
NO.
GRADES CHECKED
STRUCTURE NOTATNS CKD
BY
DATE

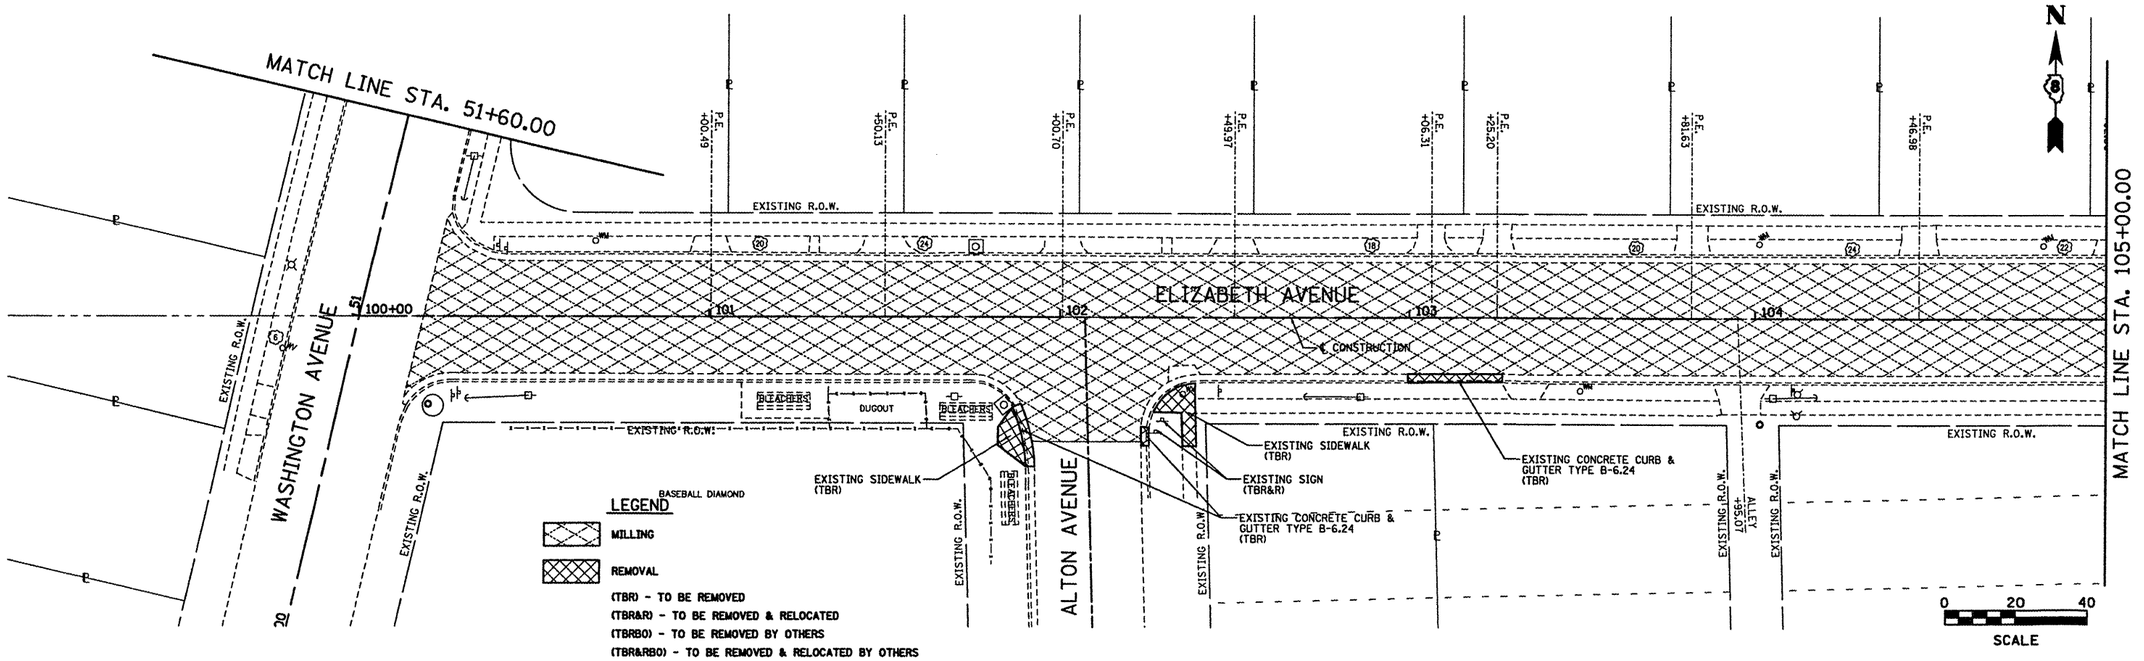

FILE NAME = rem 02.dgn	USER NAME = jeremy	DESIGNED - SAS	REVISED -
		DRAWN - JJB	REVISED -
	PLOT SCALE = @SCALE@	CHECKED - BFK	REVISED -
	PLOT DATE = 3/29/2012	DATE - 03/13/12	REVISED -

CITY OF MADISON
13TH STREET, ELIZABETH AVE,
AND McCAMBRIDGE AVE REHABILITATION

REMOVAL

SCALE: 1"=20' | SHEET NO. 2 OF 5 SHEETS | STA. 19+00.00 TO STA. 23+24.62, STA. 100+08.00 TO STA. 105+00.00

F.A.U. RTE.	SECTION	COUNTY	TOTAL SHEETS	SHEET NO.
9101	09-00057-00-PV	MADISON	58	47
		CONTRACT NO. 97489		
		ILLINOIS FED. AID PROJECT		