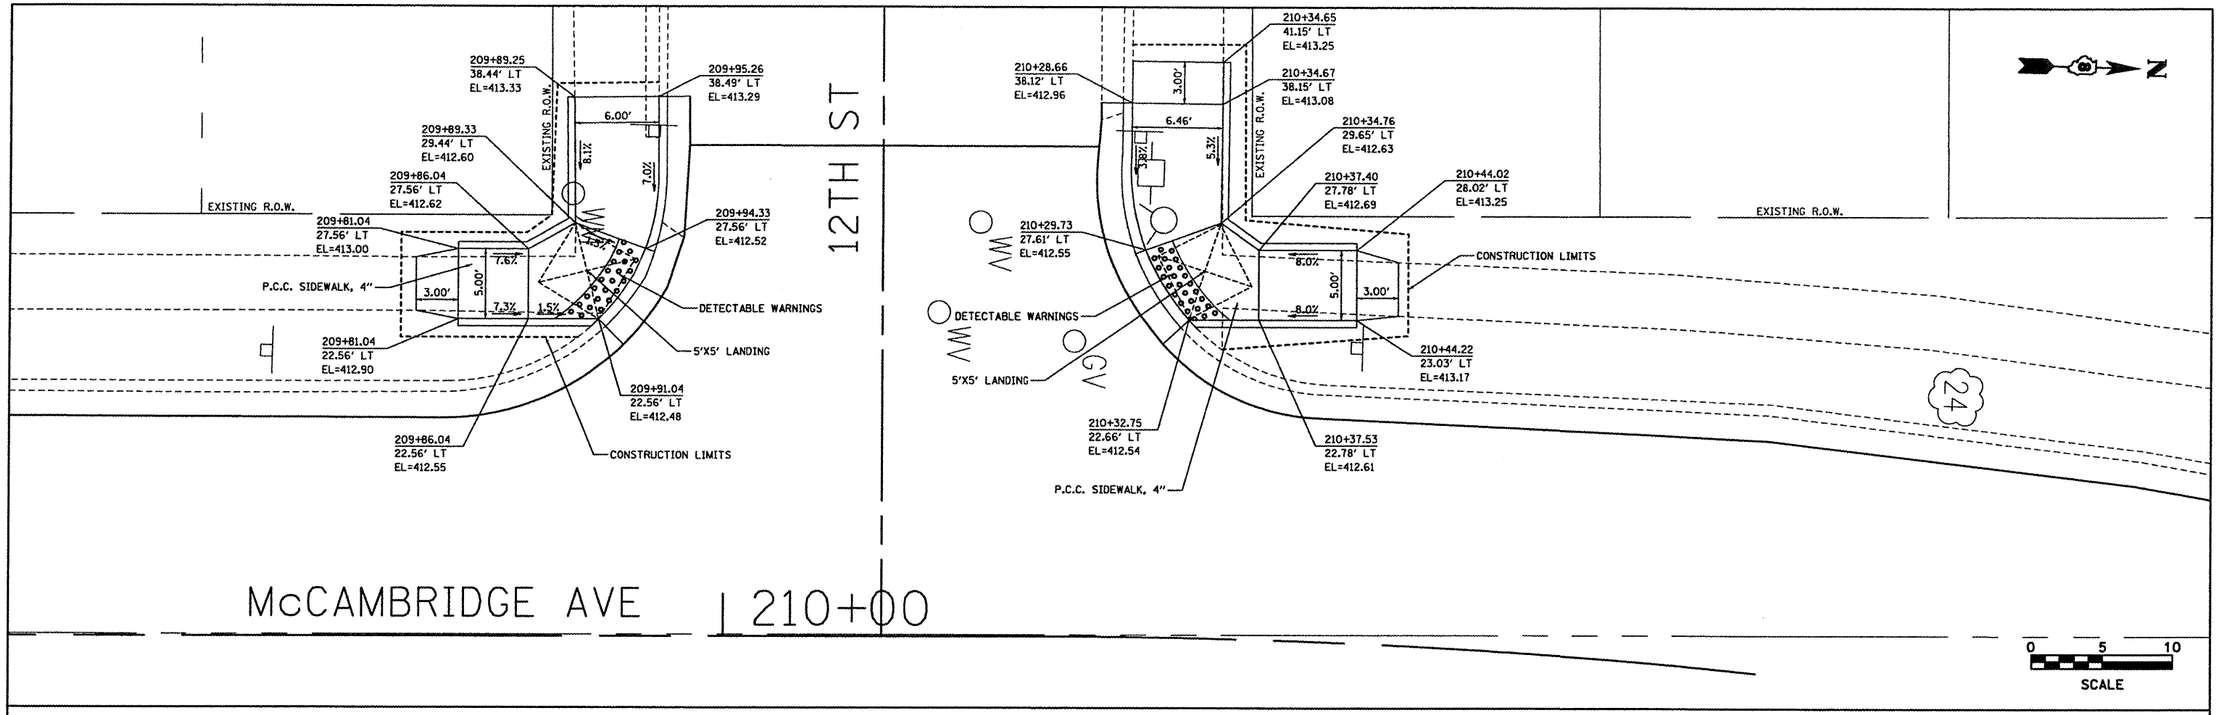

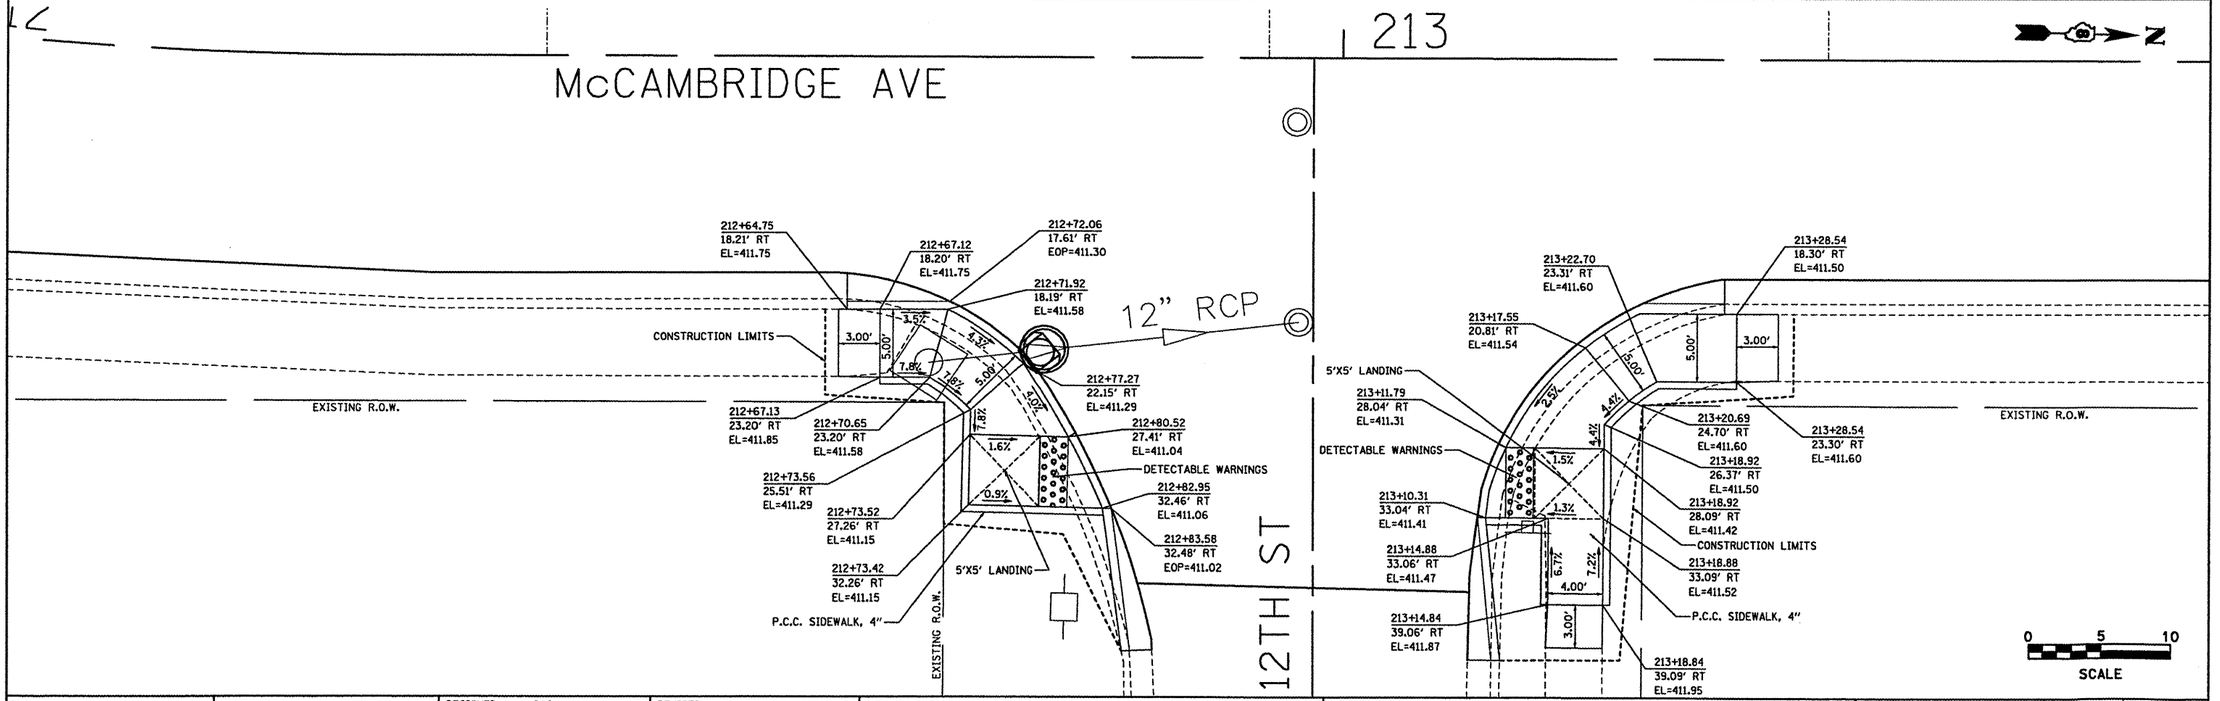

FILE NAME = Sidewalk Ramp Plan07.dgn	USER NAME = jeramy	DESIGNED - SAS	REVISED -	
		DRAWN - JJB	REVISED -	
	PLOT SCALE = #SCALE#	CHECKED - BFK	REVISED -	
	PLOT DATE = 3/29/2012	DATE - 03/13/12	REVISED -	

CITY OF MADISON
13TH STREET, ELIZABETH AVE,
AND McCAMBRIDGE AVE REHABILITATION

SIDEWALK RAMP PLAN
13TH STREET

SCALE: 1"=5' | SHEET NO. 7 OF 7 SHEETS | STA. | TO STA.

F.A. RTE.	SECTION	COUNTY	TOTAL SHEETS	SHEET NO.
9107	09-00057-00-PV	MADISON	58	57
		CONTRACT NO. 97489		
ILLINOIS	FED. AID PROJECT			