WAYNE K. HAILS
SE¼, NE¼, SEC 21, T. 1 S., R. 4 E., 3RD P.M.

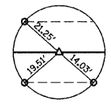

P.O.T. STA. 11+28.09
MAG NAIL (SET)
N. 640,092.459
E. 862,381.934

STATION 13+60
DOUBLE 12' X 9' PRECAST BOX CULVERT (SPECIAL)
W/ BOX CULVERT END SECTIONS
LENGTH = 30'-0", SKEW = 0°
PROPOSED STRUCTURE NO. 041-5077

TEMPORARY CONSTRUCTION EASEMENT

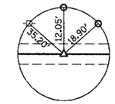

P.O.T. STA. 15+00.00
MAG (SET)
N. 640,085.864
E. 862,753.771

N

0 20' 40'
GRAPHIC SCALE

POT Sta 11+28.09
30' R.O.W.
30' EXISTING
POT
2050N / MALECKI ROAD
12+50 50'
12+50 30'
14+00 50'
14+00 30'
℄ PROPOSED IMPROVEMENT
*22.6:1
*48.3:1
OIL & CHIP SURFACE
50' TRANSITION
90°
CROPLAND
EROSION CONTROL BARRIER
TIMBER
L 12
L 13
L 14
L 15+00
L 16
MATCHLINE STA. 16+20.00
IMPROVEMENT BEGINS
STATION 12+50
EROSION CONTROL BARRIER
TEMPORARY CONSTRUCTION EASEMENT
13+00 30'
14+25 30'
13+00 80'
14+25 80'
+20

*TRANSITION FROM THE PROPOSED ROADWAY TO THE EXISTING ROADWAY IS TO BE CONSTRUCTED FROM STA. 12+50 TO 13+00.

DAVID & KRISTINE CLUGSTON
E½, SE¼, SEC 21, T. 1 S., R. 4 E., 3RD P.M.

EXISTING STRUCTURE NO. 041-5000
STATION 13+52 - 3- 9' DIA. BOILER PLATE CULVERTS EACH 30.0' LONG.

SALVAGED CULVERTS SHALL BECOME PROPERTY OF THE TOWNSHIP.

BM*3 - RAILROAD SPIKE IN S. SIDE POWER POLE 300' E. OF OKLAHOMA LN. & MALECKI RD. ON N. SIDE OF MALECKI ROAD. ELEV. 446.18

BM*2 - SQUARE BOLT ON TOP OF WEST PIPE CULVERT 15' RT., STA. 13+37 ELEV. 445.97

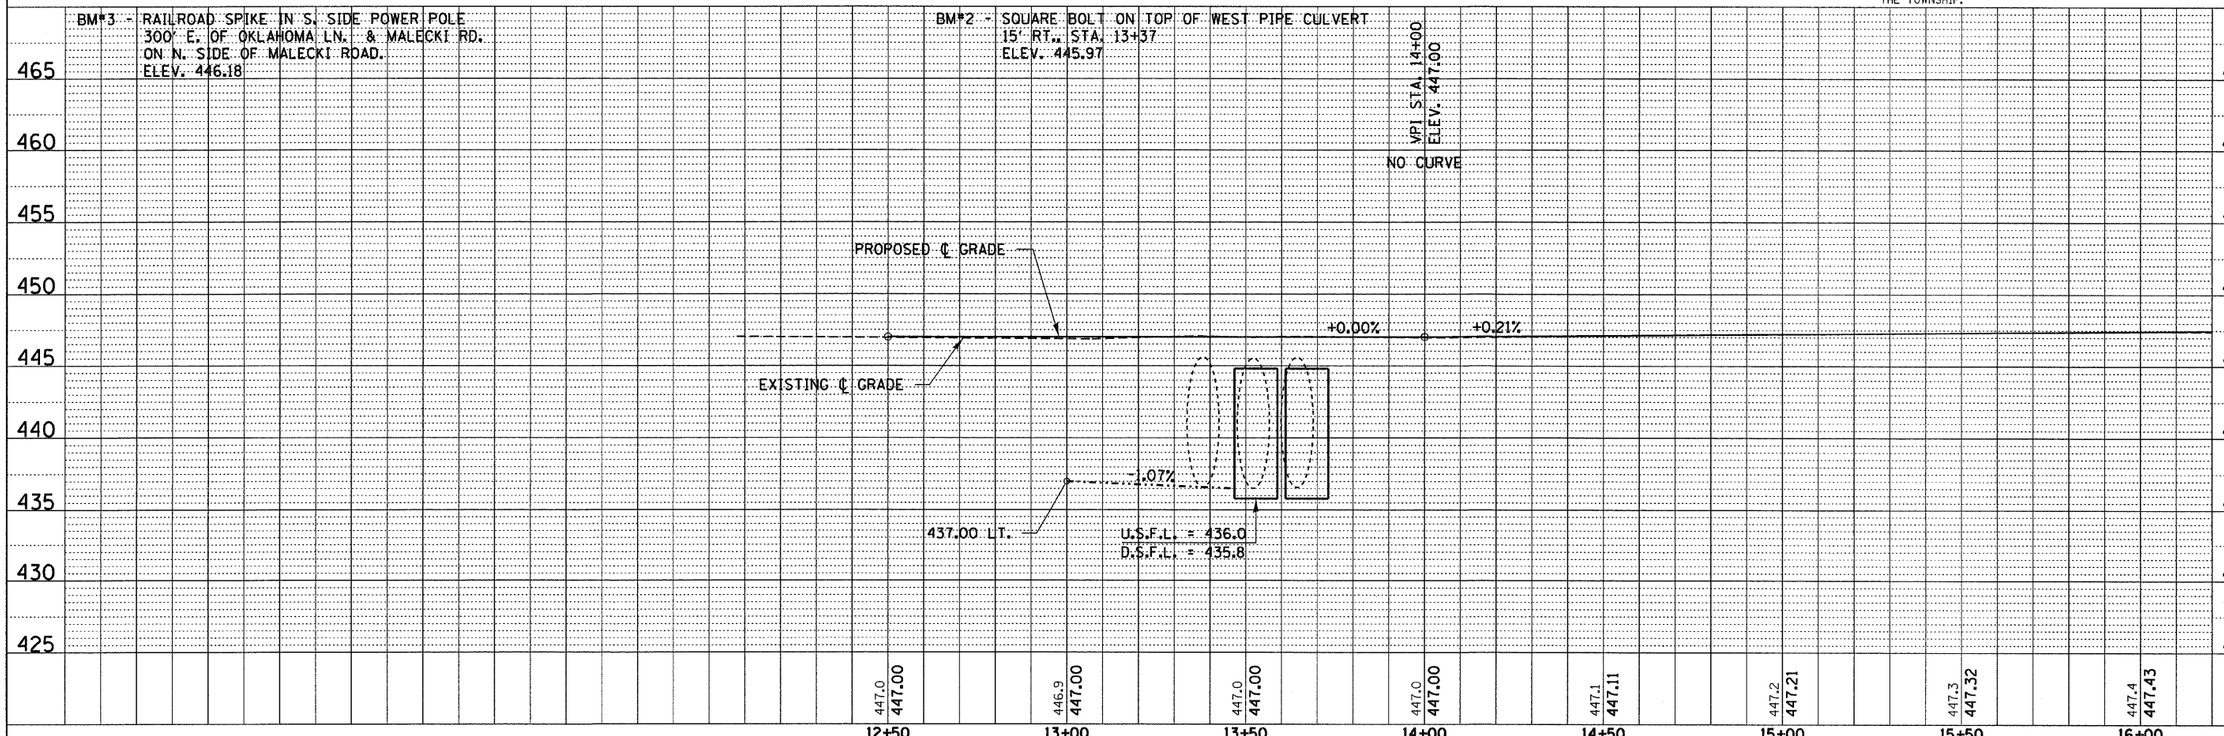

PLAN	
SURVEYED	
PLOTTED	
ALIGNMENT CHECKED	
NOTE BOOK	
NO.	

BY	DATE
J.S.	
D.T.M.	
J.W.F.	
S.W.M.	

112266-sht-ppl.dgn
CADD FILE NAME

PROFILE	
SURVEYED	
PLOTTED	
GRADES CHECKED	
ALIGNMENT REVIEWED	
NOTE BOOK	
NO.	

BY	DATE
J.S.	
D.T.M.	
J.W.F.	
S.W.M.	

STRUCTURE NO.'S/NS CHK'D

FILE NAME = 112266-sht-ppl.dgn	USER NAME =	DESIGNED - J.W.F.	REVISED -
		DRAWN - D.T.M.	REVISED -
	PLOT SCALE =	CHECKED - S.W.M.	REVISED -
	PLOT DATE = 2/20/2012	DATE - 02/20/12	REVISED -

HAMPTON, LENZINI AND RENWICK, INC.
3005 STEVENSON DRIVE, SUITE 201
SPRINGFIELD, ILLINOIS 62703
ILLINOIS PROFESSIONAL DESIGN FIRM
LS / PE / SE CORP. 184.003998

STATE OF ILLINOIS
JEFFERSON COUNTY HIGHWAY DEPARTMENT

PLAN & PROFILE
MALECKI ROAD

SCALE: H:20 V:5 | SHEET NO. 1 OF 3 SHEETS | STA. 11+28.09 TO STA. 16+20.00

T.R.	SECTION	COUNTY	TOTAL SHEETS	SHEET NO.
91	09-06122-00-BR	JEFFERSON	37	5
FARRINGTON ROAD DISTRICT		CONTRACT NO. 99471		
ILLINOIS	FED. AID PROJECT BROS-0081(063)			