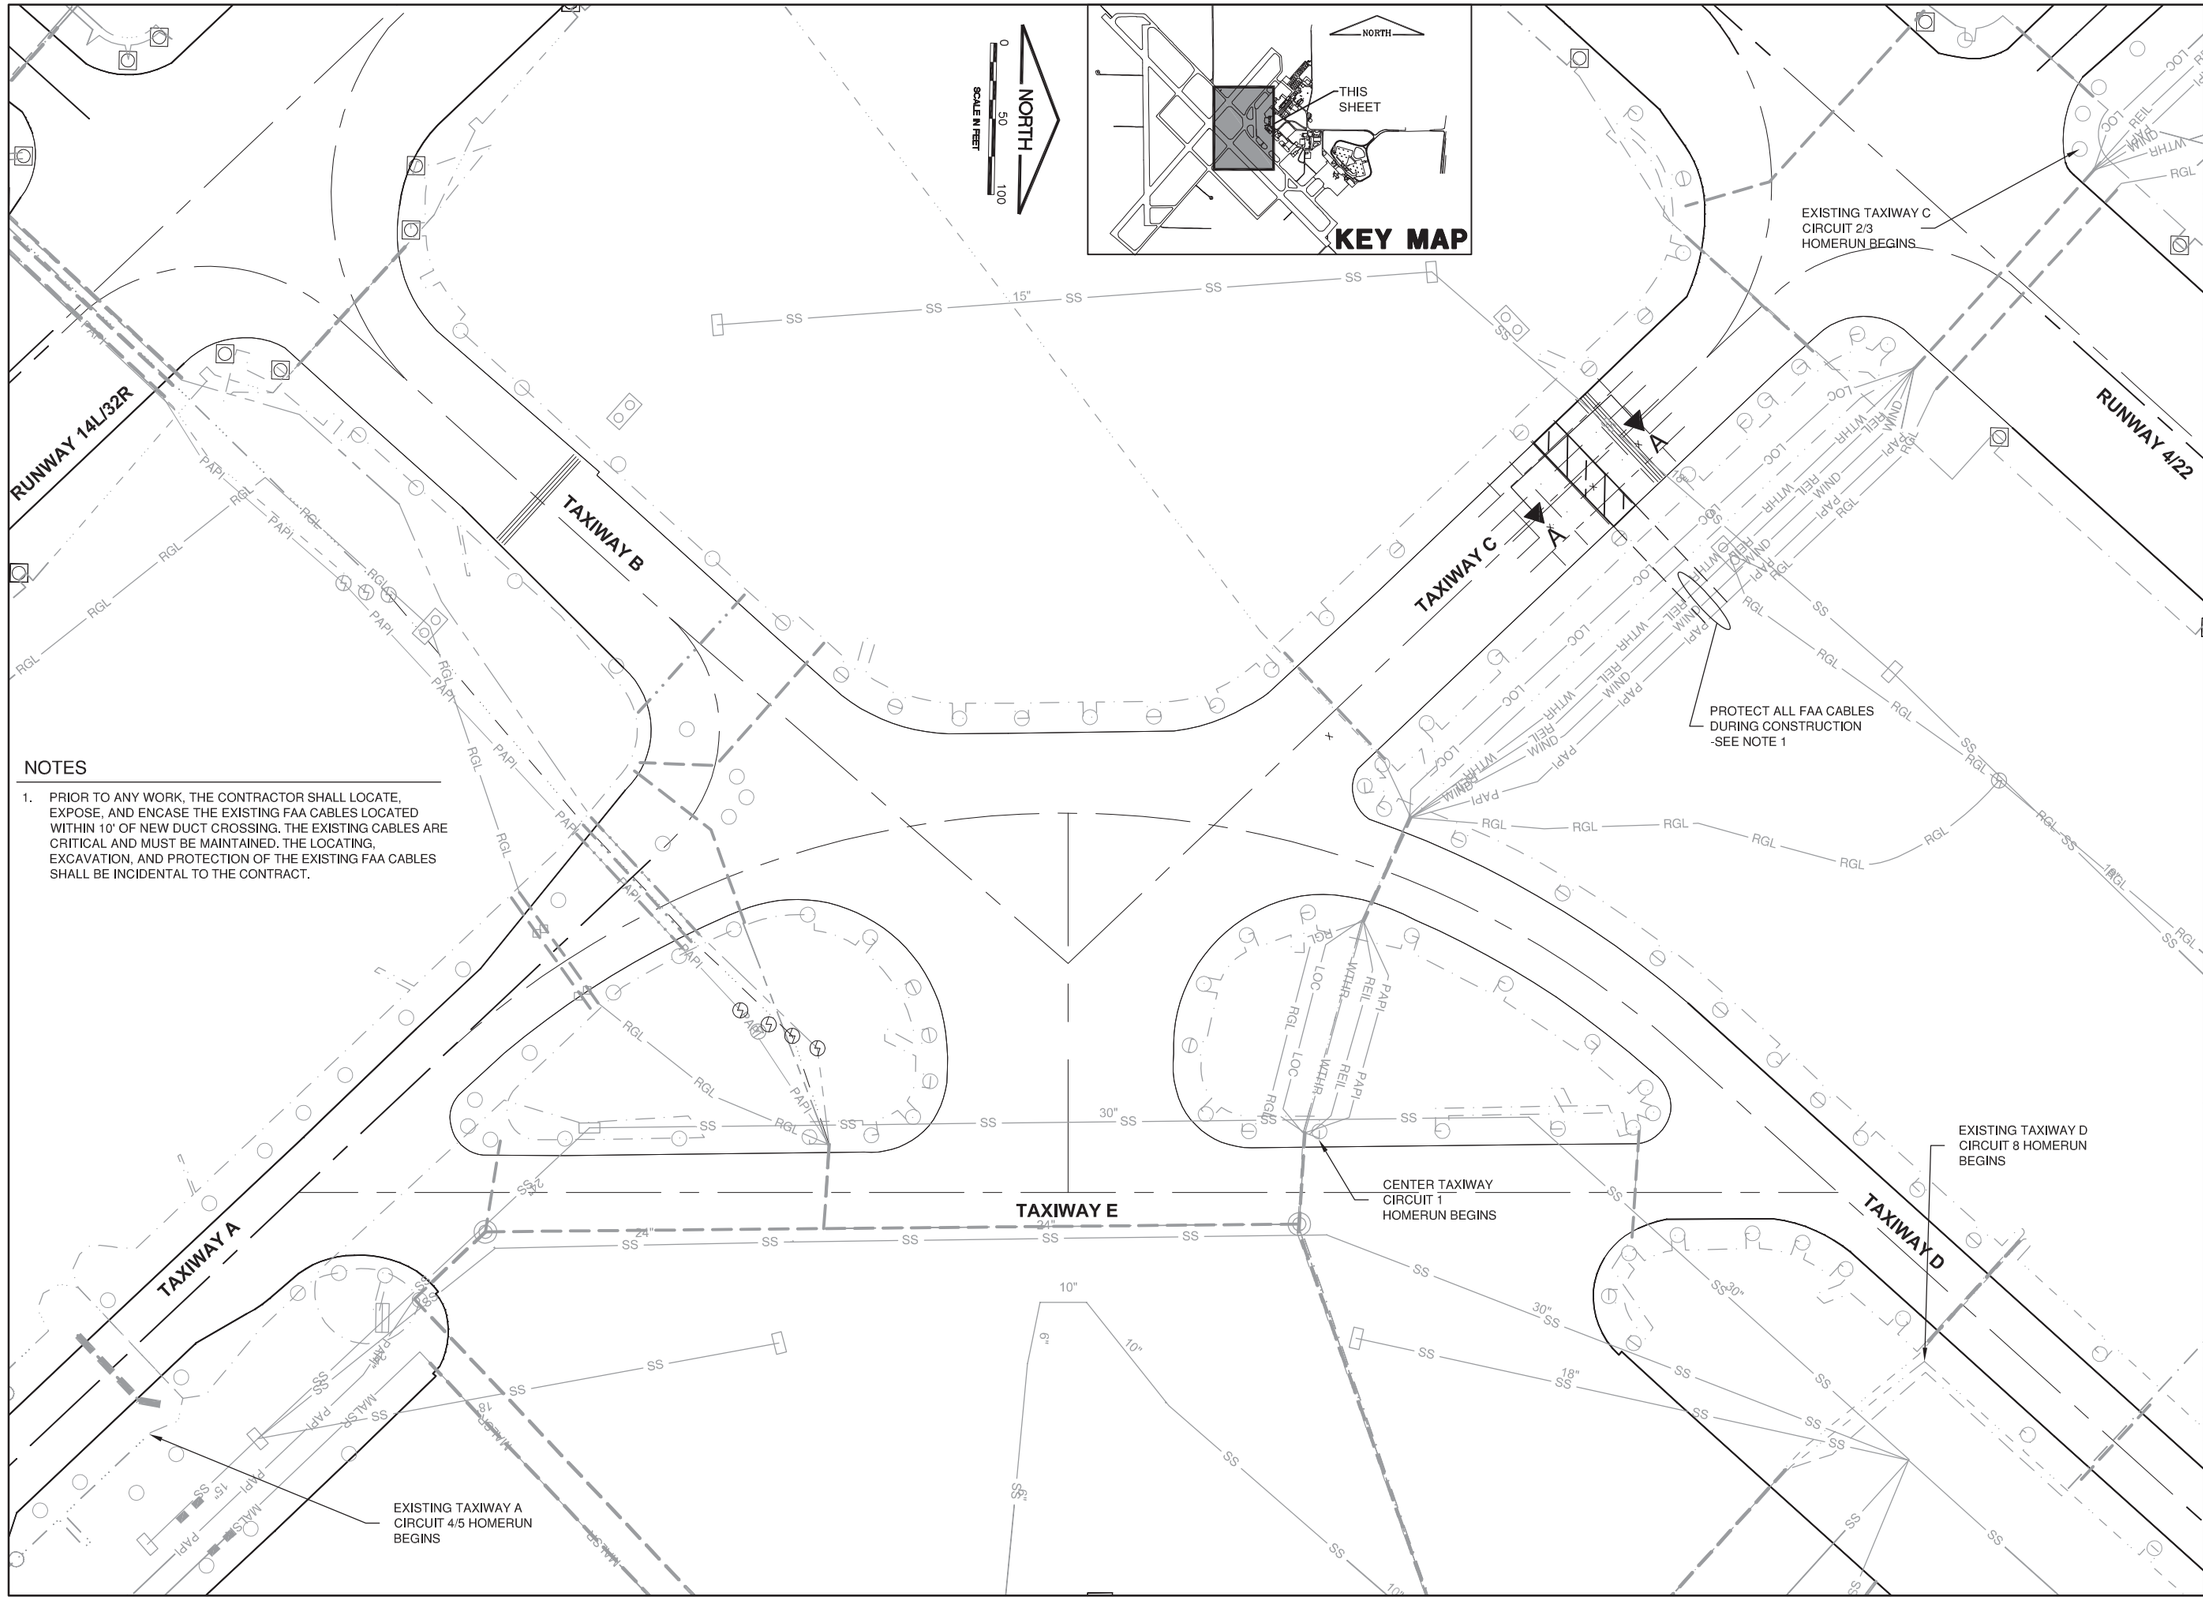

NOTES

1. PRIOR TO ANY WORK, THE CONTRACTOR SHALL LOCATE, EXPOSE, AND ENCASE THE EXISTING FAA CABLES LOCATED WITHIN 10' OF NEW DUCT CROSSING. THE EXISTING CABLES ARE CRITICAL AND MUST BE MAINTAINED. THE LOCATING, EXCAVATION, AND PROTECTION OF THE EXISTING FAA CABLES SHALL BE INCIDENTAL TO THE CONTRACT.

K:\ChampaignAp\1105903\Draw\Sheets
FILE: 1105903-E-1103.dwg
UPDATE BY: Chris Groth
PLOT DATE: 4/30/2012 3:48 PM
Caally
KEYMAP
UTILITY_CMI
BASE_EXIST_JOINTS

UN051

REVISIONS

NUMBER	BY	DATE

0 1 2
THIS BAR IS EQUAL TO 2" AT FULL SCALE (34X22).

WILLARD AIRPORT
UNIVERSITY OF ILLINOIS

NEW AIRFIELD LIGHTING VAULT

EXISTING CONDITIONS & REMOVALS SHEET 3

© Copyright CMT, Inc.

CMT
CRAWFORD, MURPHY & TILLY, INC.
CONSULTING ENGINEERS
License No. 184-000613

DESIGN BY:	KLB
DRAWN BY:	CMT
CHECKED BY:	CBG
APPROVED BY:	CET
DATE:	APRIL 20, 2012
JOB No:	11059-03

IL. PROJ. NO. CMI-4100
AIP PROJ. NO. 3-17-0016-XX