CONTRACT 60930

R1

| F.A.U. RTE. | SECTION | COUNTY | TOTAL SHEETS | SHEET NO. |
|---|---|---|---|---|
| * | 2000-037RS | COOK | 58 | 18 |
| STA. 120+00 | | TO STA.122+21.2 | | |
| FED. ROAD DIST. NO. 1 | ILLINOIS | FED. AID PROJECT | | |

* 2786, 1334, 1332

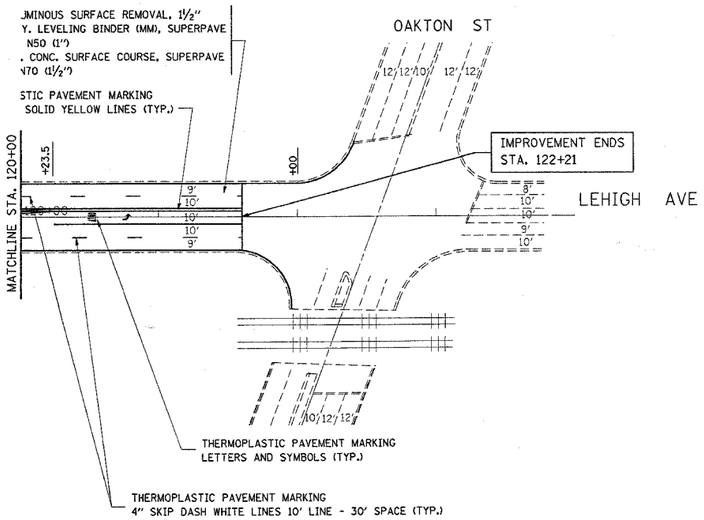


| REVISIONS | |
|---|---|
| NAME | DATE |
| | |
| | |
| | |
| | |
| | |
| | |
| | |
| | |
| | |
| | |

ILLINOIS DEPARTMENT OF TRANSPORTATION

**LOCATION #1**
**LEHIGH AVE.**
**(CENTRAL AVE. TO OAKTON AVE.)**
**EXISTING AND PROPOSED ROADWAY AND PAVEMENT MARKING PLANS**

SCALE: VERT. HORIZ. 1"=50'

DRAWN BY RN

DATE

CHECKED BY