CONTRACT NO. 62616

F.A.P. RTE.	SECTION	COUNTY	TOTAL SHEETS	SHEET NO.
112	(MY & 28Y) RS-2	WILL	26	10
STA. +	TO STA. +			
FED. ROAD DIST. NO. 1	ILLINOIS	HIGHWAY PROJECT		

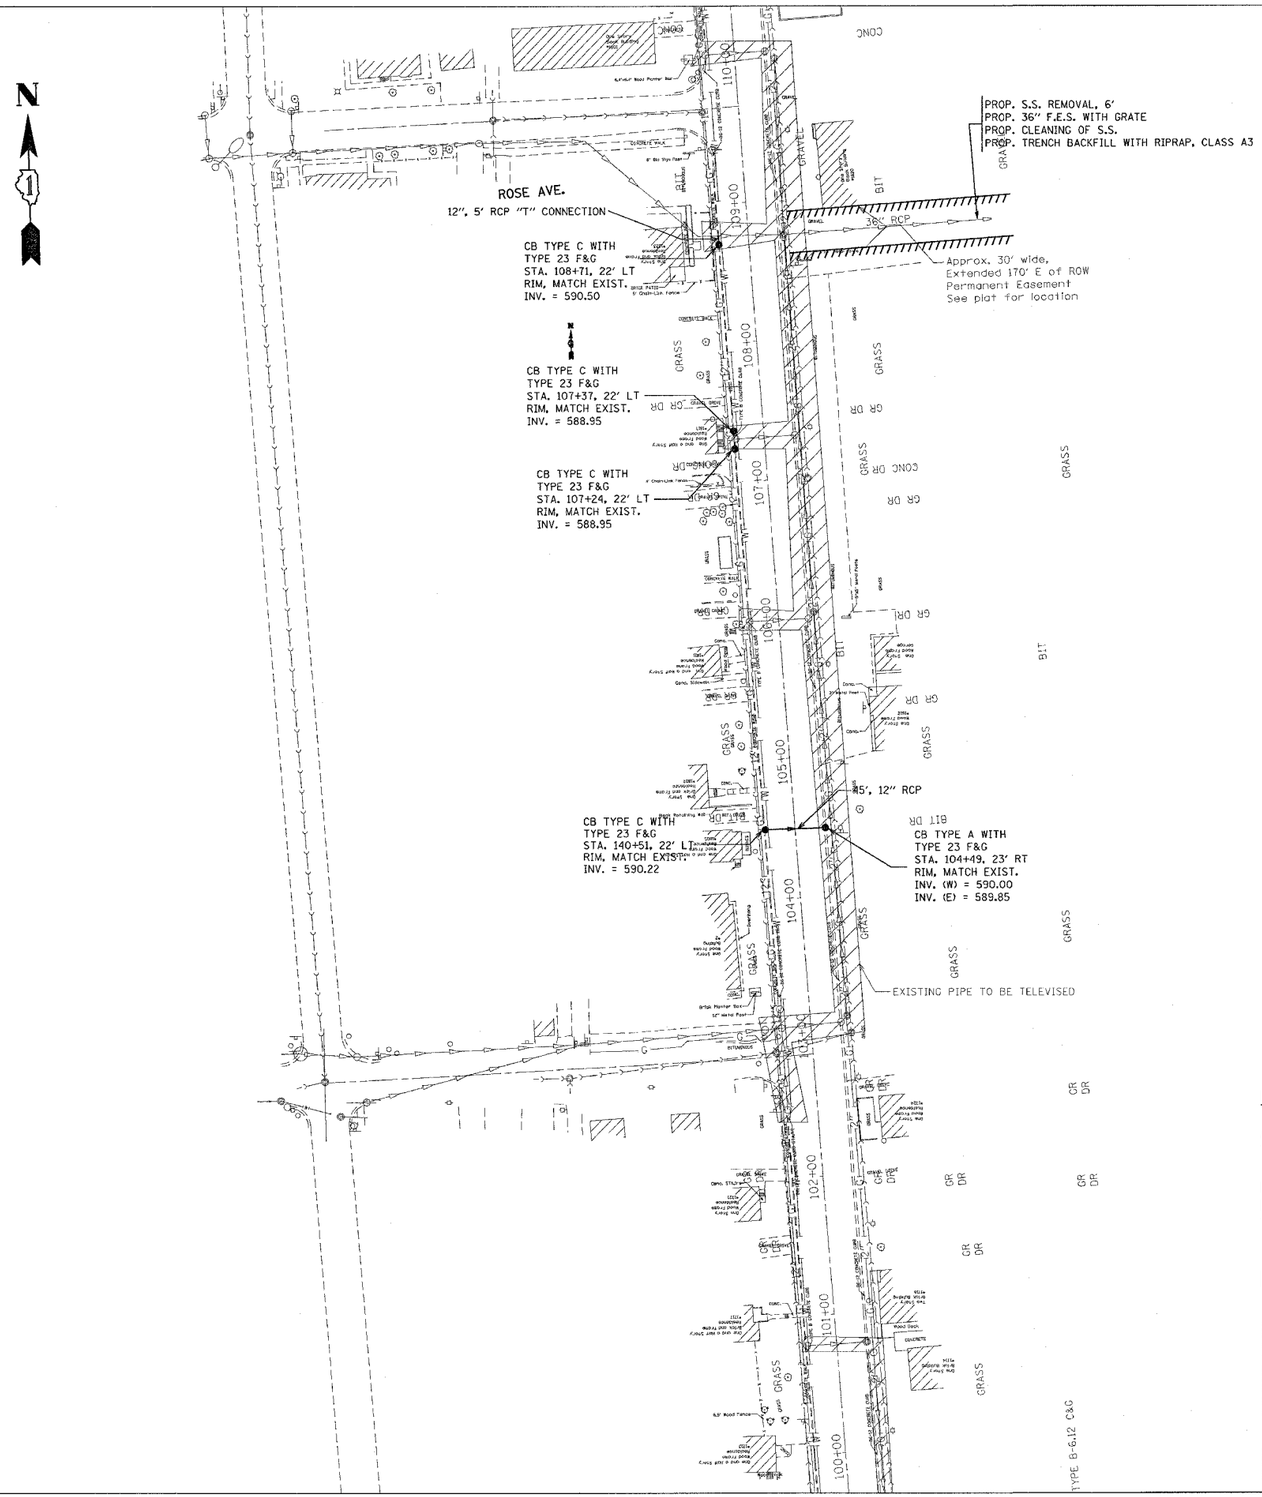

NOTES:

ALL PROPOSED INVERTS SHOULD BE CHECKED IN THE FIELD TO VERIFY POSITIVE DRAINAGE TOWARD THE OUTLET.

EXISTING CURB & GUTTERS SHOULD BE REMOVED AND REPLACED WITH B.6-12, B.6-18, OR M.6-12 CONSISTENT WITH THE EXISTING CONDITION.

EXISTING PIPES TO BE TELEVISED

REVISIONS	
NAME	DATE

ILLINOIS DEPARTMENT OF TRANSPORTATION

PROPOSED TEMPORARY DRAINAGE IMPROVEMENT
FROM THEODORE ST. TO ROSE

SCALE: VERT. 1" = 50' HORIZ.
DATE: 11/2/2005
DRAWN BY: MG
CHECKED BY:

PLOT DATE = 3/29/2006
FILE NAME = c:\projects\d135823\d135823aa.m32
PLOT SCALE = 50.000 ' / IN.
USER NAME = vrenit

\projects\d135823\d135823aa.m32 3/29/2006 3:15:20 PM User=vrenit