F.A.S. RTE.	SECTION	COUNTY	TOTAL SHEETS	SHEET NO.
1517	(2)RS-3 (3)RS-4	MCLEAN	223	8
STA. _____		TO STA._____		
FED. ROAD DIST. NO. _	ILLINOIS	FED. AID PROJECT		

66383

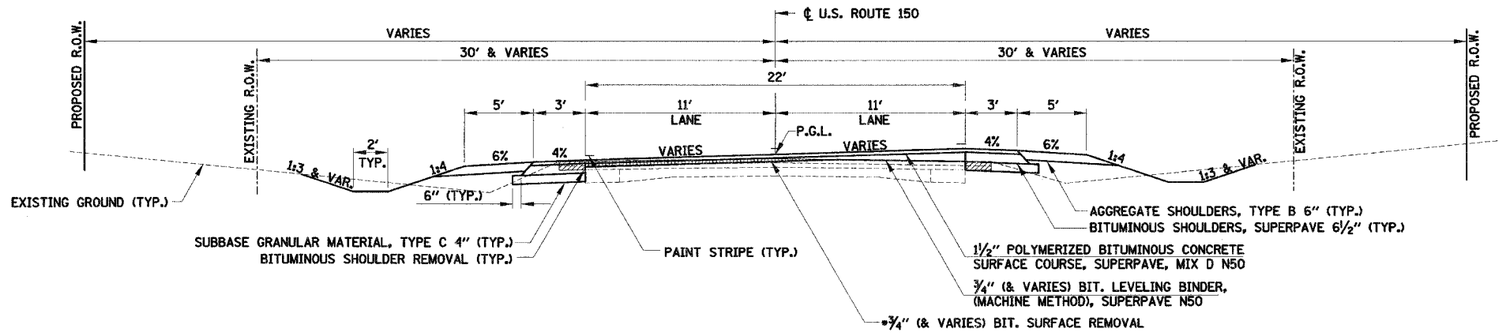

PROPOSED TYPICAL SECTION

STA. 438+84.82 TO STA. 448+86.41
STA. 490+25.44 TO STA. 497+45.62
STA. 524+61.64 TO STA. 534+41.59
STA. 619+14.45 TO STA. 629+47.77
STA. 678+82.59 TO STA. 688+72.06
STA. 737+22.73 TO STA. 745+05.09

SUPERELEVATION TRANSITIONS:
STA. 437+43.00 TO STA. 438+84.82
STA. 448+86.41 TO STA. 450+28.00
STA. 489+11.00 TO STA. 490+25.44
STA. 497+45.62 TO STA. 498+60.00
STA. 523+12.00 TO STA. 524+61.64
STA. 534+41.59 TO STA. 535+92.00
STA. 618+22.00 TO STA. 619+14.45
STA. 629+47.77 TO STA. 630+40.00
STA. 677+65.00 TO STA. 678+82.59
STA. 688+72.06 TO STA. 689+90.00
STA. 735+69.00 TO STA. 737+22.73
STA. 745+05.09 TO STA. 746+59.00

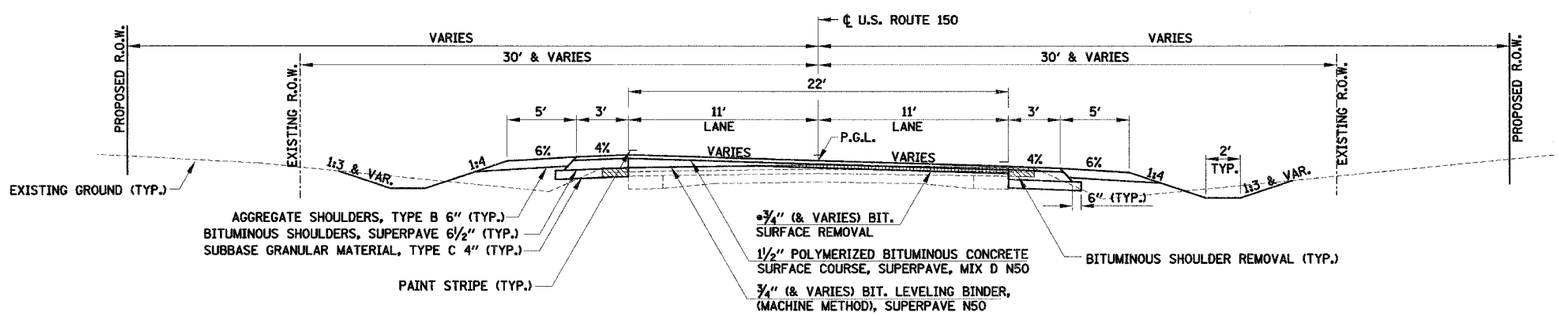

PROPOSED TYPICAL SECTION

STA. 472+60.68 TO STA. 482+51.13
STA. 503+72.72 TO STA. 512+35.04
STA. 639+42.70 TO STA. 647+06.99
STA. 706+80.30 TO STA. 716+85.63

SUPERELEVATION TRANSITIONS:
STA. 471+25.00 TO STA. 472+60.68
STA. 482+51.13 TO STA. 483+87.00
STA. 502+26.00 TO STA. 503+72.72
STA. 512+35.04 TO STA. 513+82.00
STA. 638+51.00 TO STA. 639+42.70
STA. 647+06.99 TO STA. 647+99.00
STA. 705+37.00 TO STA. 706+80.30
STA. 716+85.63 TO STA. 718+29.00

NOTE:
SEE SUPERELEVATION TRANSITION DETAILS FOR SUPERELEVATION RATES AND EDGE BREAKPOINT LOCATIONS.

• BITUMINOUS SURFACE REMOVAL DEPTH SHALL BE ¾" AT THE CENTERLINE. MILLED SURFACE SHALL MAINTAIN THE PROPOSED PAVEMENT CROSS-SLOPE. NO MILLING SHALL BE REQUIRED WHEN THE EXISTING CROSS-SLOPE ALLOWS FOR THE ¾" MINIMUM THICKNESS OF LEVELING BINDER TO BE PLACED.

ILLINOIS DEPARTMENT OF TRANSPORTATION

F.A.S. 1517 (U.S. ROUTE 150)

PROPOSED TYPICAL SECTIONS

SCALE: VERT. HORIZ.
DATE
DRAWN BY
CHECKED BY

PLAN
NOTE BOOK NO.
SURVEYED
PLOTTED
ALIGNMENT CHECKED
RT. OF WAY CHECKED
CADD FILE NAME
BY
DATE

PROFILE
NOTE BOOK NO.
SURVEYED
PLOTTED
GRADES CHECKED
B.M. NOTED
STRUCTURE NOTATIONS CHKD
BY
DATE

COMPANY NAME: $COMPANY_NAME$
PROJECT CONTACT: $PROJECT_CONTACT$
CLIENT: $CLIENT$
$DATE$ $TIME$
$FILE$