F.A.S. RTE.	SECTION	COUNTY	TOTAL SHEETS	SHEET NO.
1517	(2)RS-3 (3)RS-4	MCLEAN	223	40
STA. _____		TO STA. _____		
FED. ROAD DIST. NO. _	ILLINOIS	FED. AID PROJECT		

66383

STONE DUMPED RIPRAP (SEE DETAIL):
1. AREA SHALL BE GRADED TO THE SATISFACTION OF THE ENGINEER.
2. FINAL RIPRAP PLACEMENT SUBJECT TO THE APPROVAL OF THE ENGINEER.

PI STA. = 411+09.09
Δ = 13° 07′ 32″ (LT)
D = 1° 59′ 37″
R = 2,873.87′
T = 330.63′
L = 658.36′
E = 18.96′
e = 0%
T.R. = 0′
S.E. RUN = 0′
P.C. STA. = 407+78.46
P.T. STA. = 414+36.82

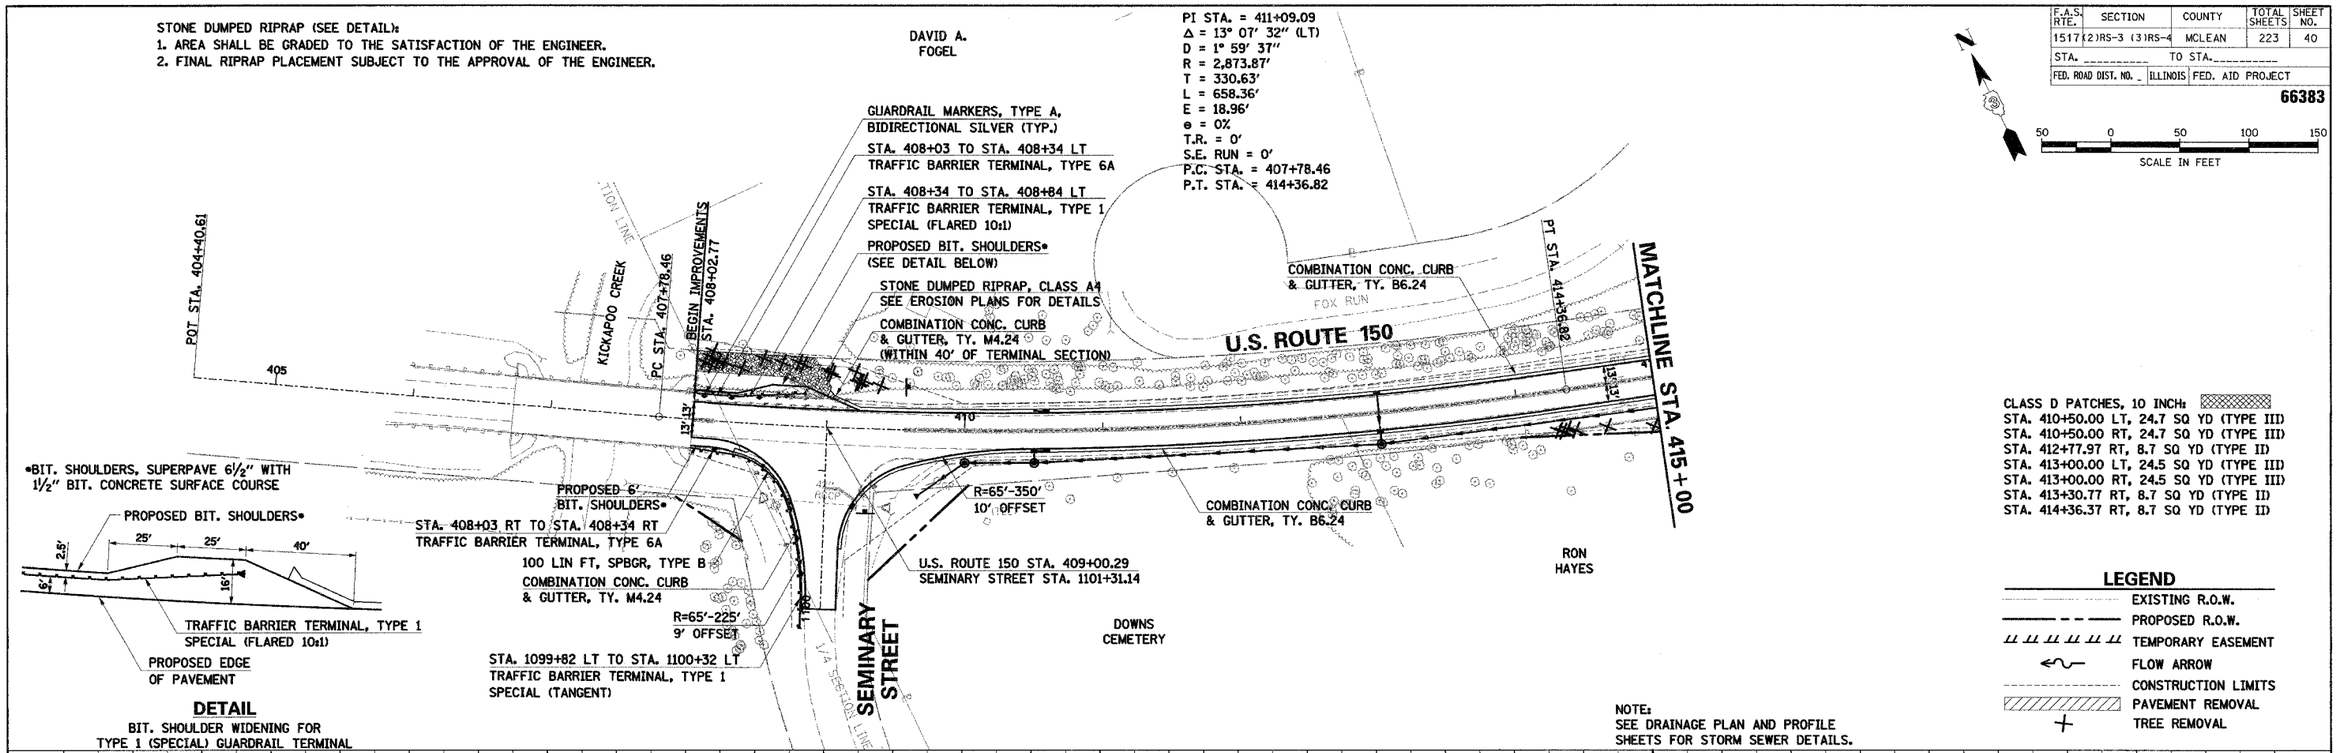

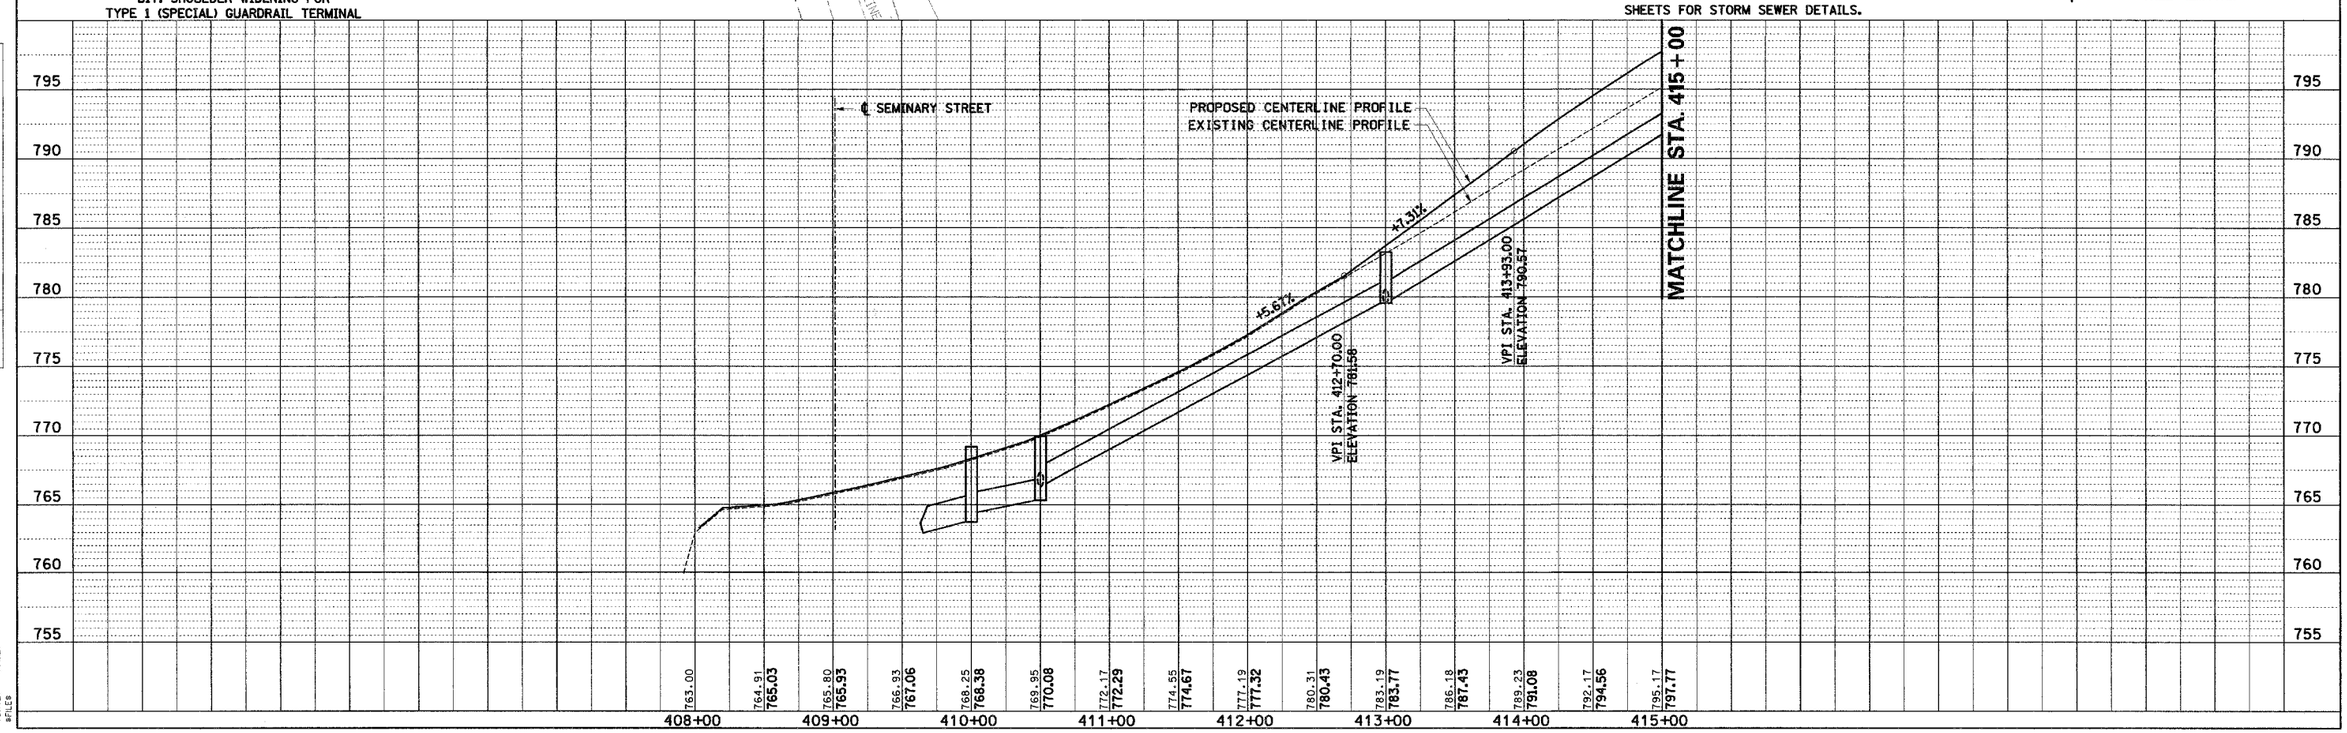

U.S. ROUTE 150 STA. 408+02.77 TO STA. 415+00 – PLAN AND PROFILE

PLAN | SURVEYED | PLOTTED | ALIGNMENT CHECKED | RT. OF WAY CHECKED | CADD FILE NAME | NOTE BOOK | NO. | BY | DATE

PROFILE | SURVEYED | PLOTTED | GRADES CHECKED | CADD FILE NAME | STRUCTURE NOTATIONS CHKD | NOTE BOOK | NO. | BY | DATE

COMPANY NAME: $COMPANY_NAME$
PROJECT CONTACT: $PROJECT_CONTACT$
CLIENT: $CLIENT$
$DATE$ $TIME$
$FILE$