F.A.S. RTE.	SECTION	COUNTY	TOTAL SHEETS	SHEET NO.
1517	(2)RS-3 (3)RS-4	MCLEAN	223	72
STA. _____	TO STA. _____			
FED. ROAD DIST. NO. _	ILLINOIS	FED. AID PROJECT		

66383

50 0 50 100
SCALE IN FEET

N

PLAN
SURVEYED BY DATE
PLOTTED
ALIGNMENT CHECKED
GRADES CHECKED
CADD FILE NAME
NOTE BOOK
NO.

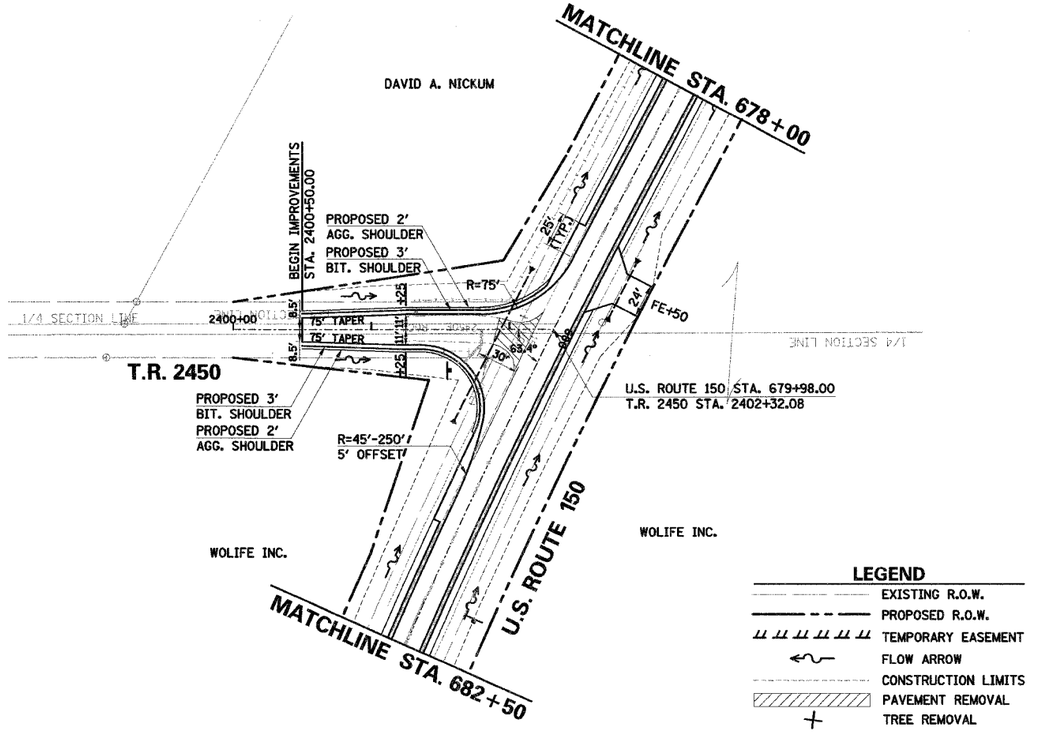

LEGEND

- EXISTING R.O.W.
- PROPOSED R.O.W.
- TEMPORARY EASEMENT
- FLOW ARROW
- CONSTRUCTION LIMITS
- PAVEMENT REMOVAL
- TREE REMOVAL

PROFILE
SURVEYED BY DATE
PLOTTED
GRADES CHECKED
NOTE BOOK
NO.
STRUCTURE NO(A"RS 09K0

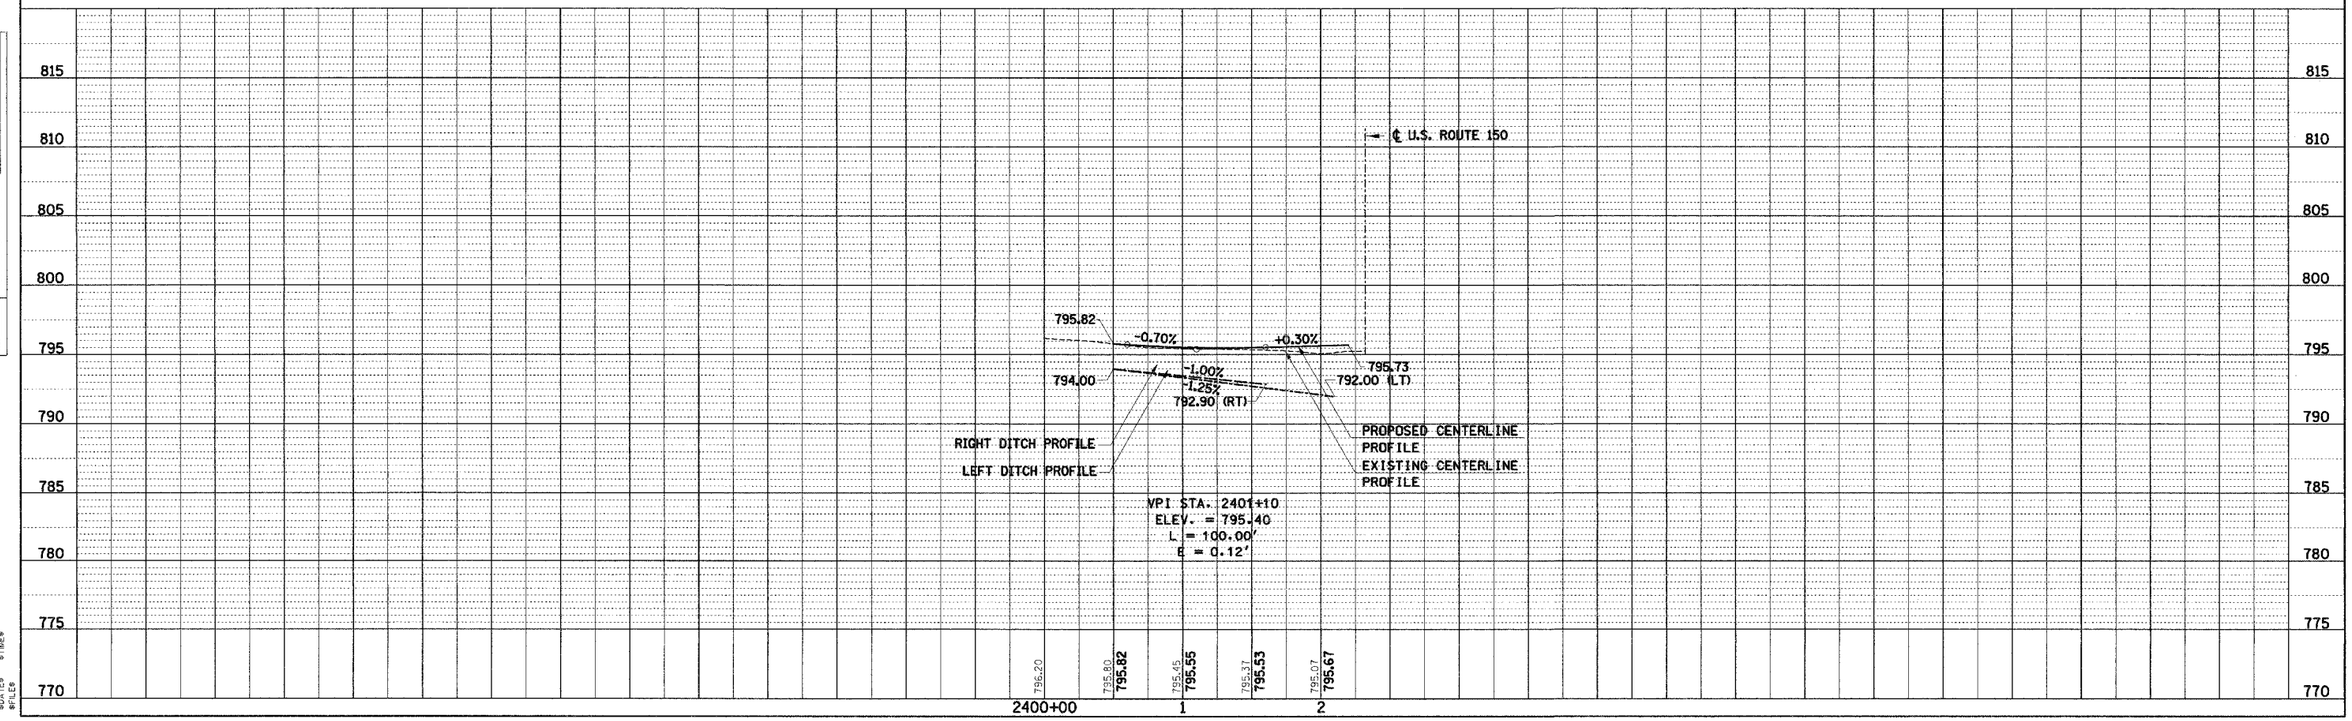

COMPANY NAME: $COMPANY_NAME$
PROJECT CONTACT: $PROJECT_CONTACT$
CLIENT: $CLIENT$
$DATE$
$TIME$
$FILE$

T.R. 2450 STA. 2400+49 TO STA. 2402+32.08 – PLAN AND PROFILE