F.A.S. RTE.	SECTION	COUNTY	TOTAL SHEETS	SHEET NO.
1517	(2)RS-3 (3)RS-4	MCLEAN	223	94
STA. _____		TO STA. _____		
FED. ROAD DIST. NO. _	ILLINOIS	FED. AID PROJECT		

66383

10 0 10 20 30 40 50
SCALE IN FEET

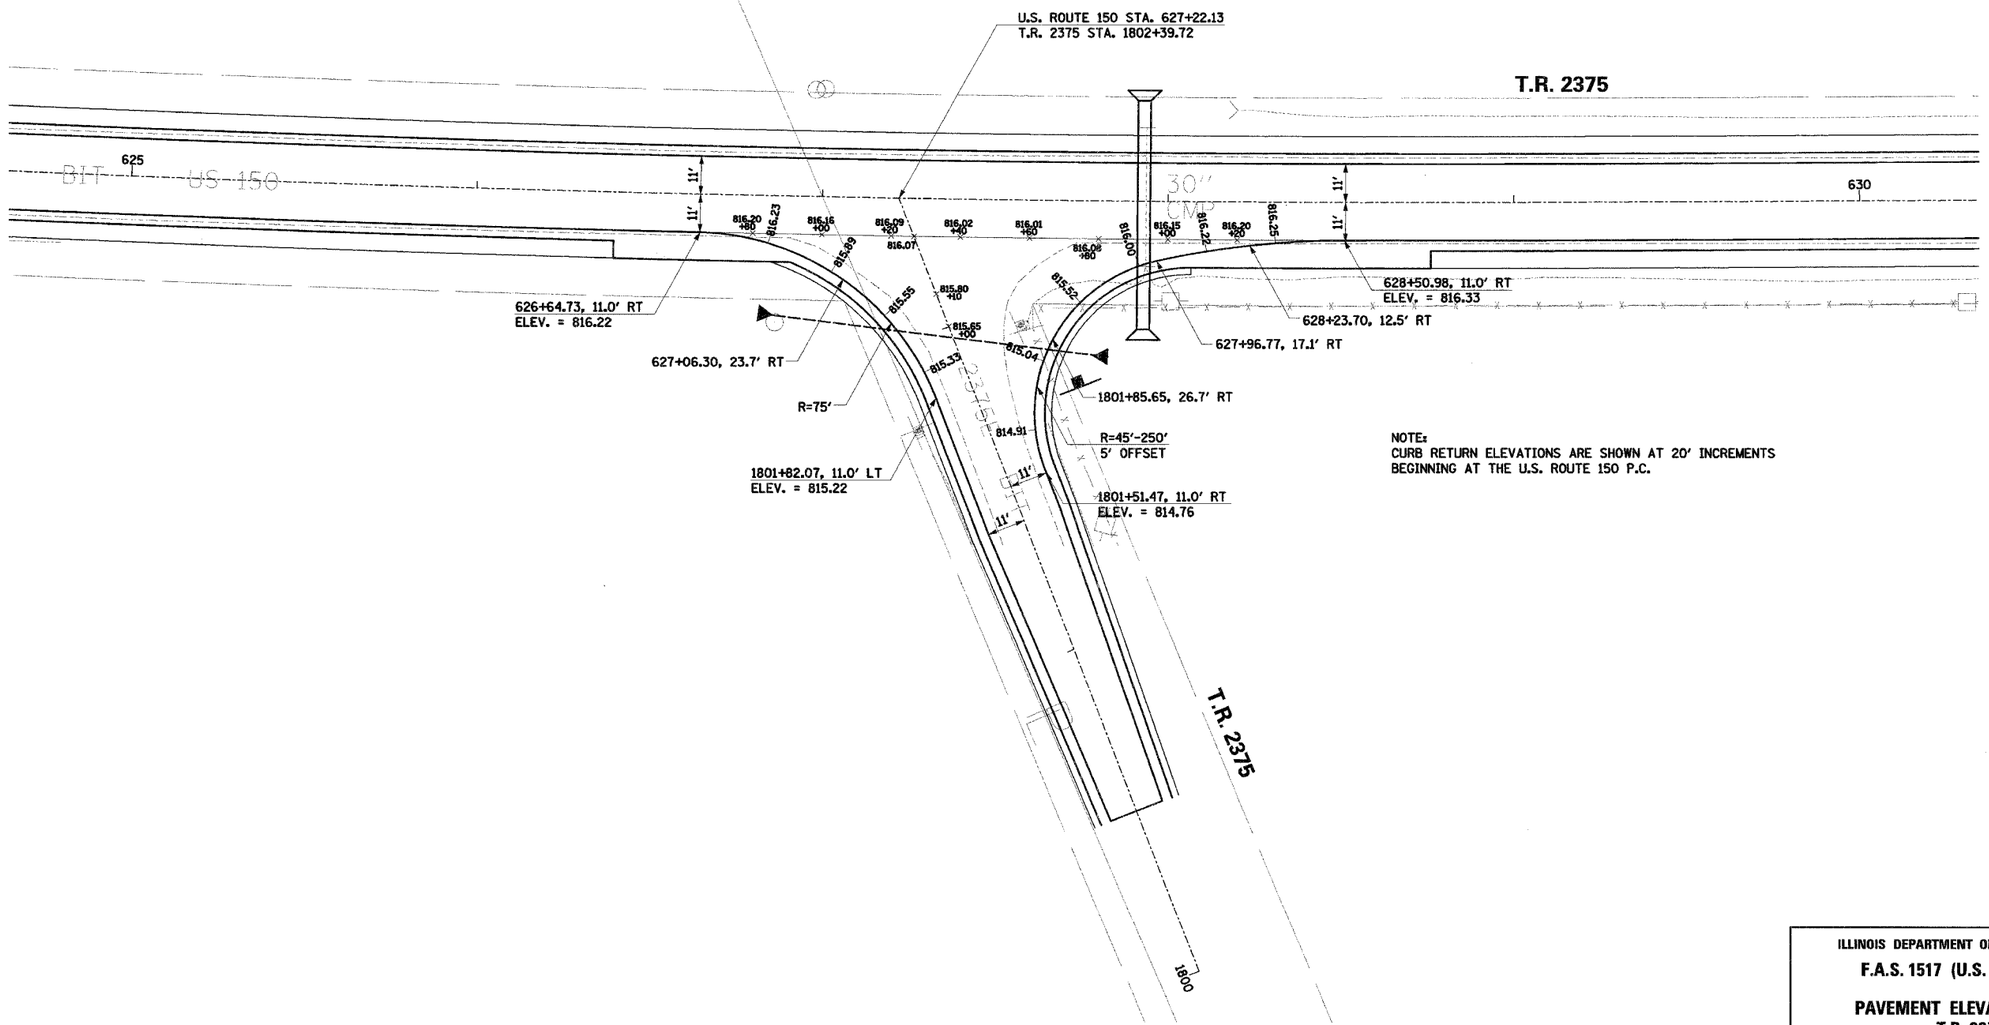

NOTE:
CURB RETURN ELEVATIONS ARE SHOWN AT 20' INCREMENTS BEGINNING AT THE U.S. ROUTE 150 P.C.

ILLINOIS DEPARTMENT OF TRANSPORTATION

F.A.S. 1517 (U.S. ROUTE 150)

PAVEMENT ELEVATION PLAN
T.R. 2375

SCALE: VERT. HORIZ.
DATE
DRAWN BY
CHECKED BY

PLAN
NOTE BOOK NO.
SURVEYED
PLOTTED
ALIGNMENT CHECKED
RGRADES CHECKED
CADD FILE NAME
BY
DATE

PROFILE
NOTE BOOK NO.
SURVEYED
PLOTTED
GRADES CHECKED
CALCULATED
STRUCTURE NOTATIONS CHKD
BY
DATE

COMPANY NAME: $COMPANY_NAME$
PROJECT CONTRACT: $PROJECT_CONTRACT$
CURRENT USER: $USER$
$DATE$ $TIME$
$FILE$