ORIGINAL SURVEY		BY	DATE
NOTE BOOK	SURVEYED		
	PLOTTED		
	TEMPLATE		
	AREAS		
NO.	AREAS CHECKED		

FINAL SURVEY		BY	DATE
NOTE BOOK	SURVEYED		
	PLOTTED		
	TEMPLATE		
	AREAS		
NO.	AREAS CHECKED		

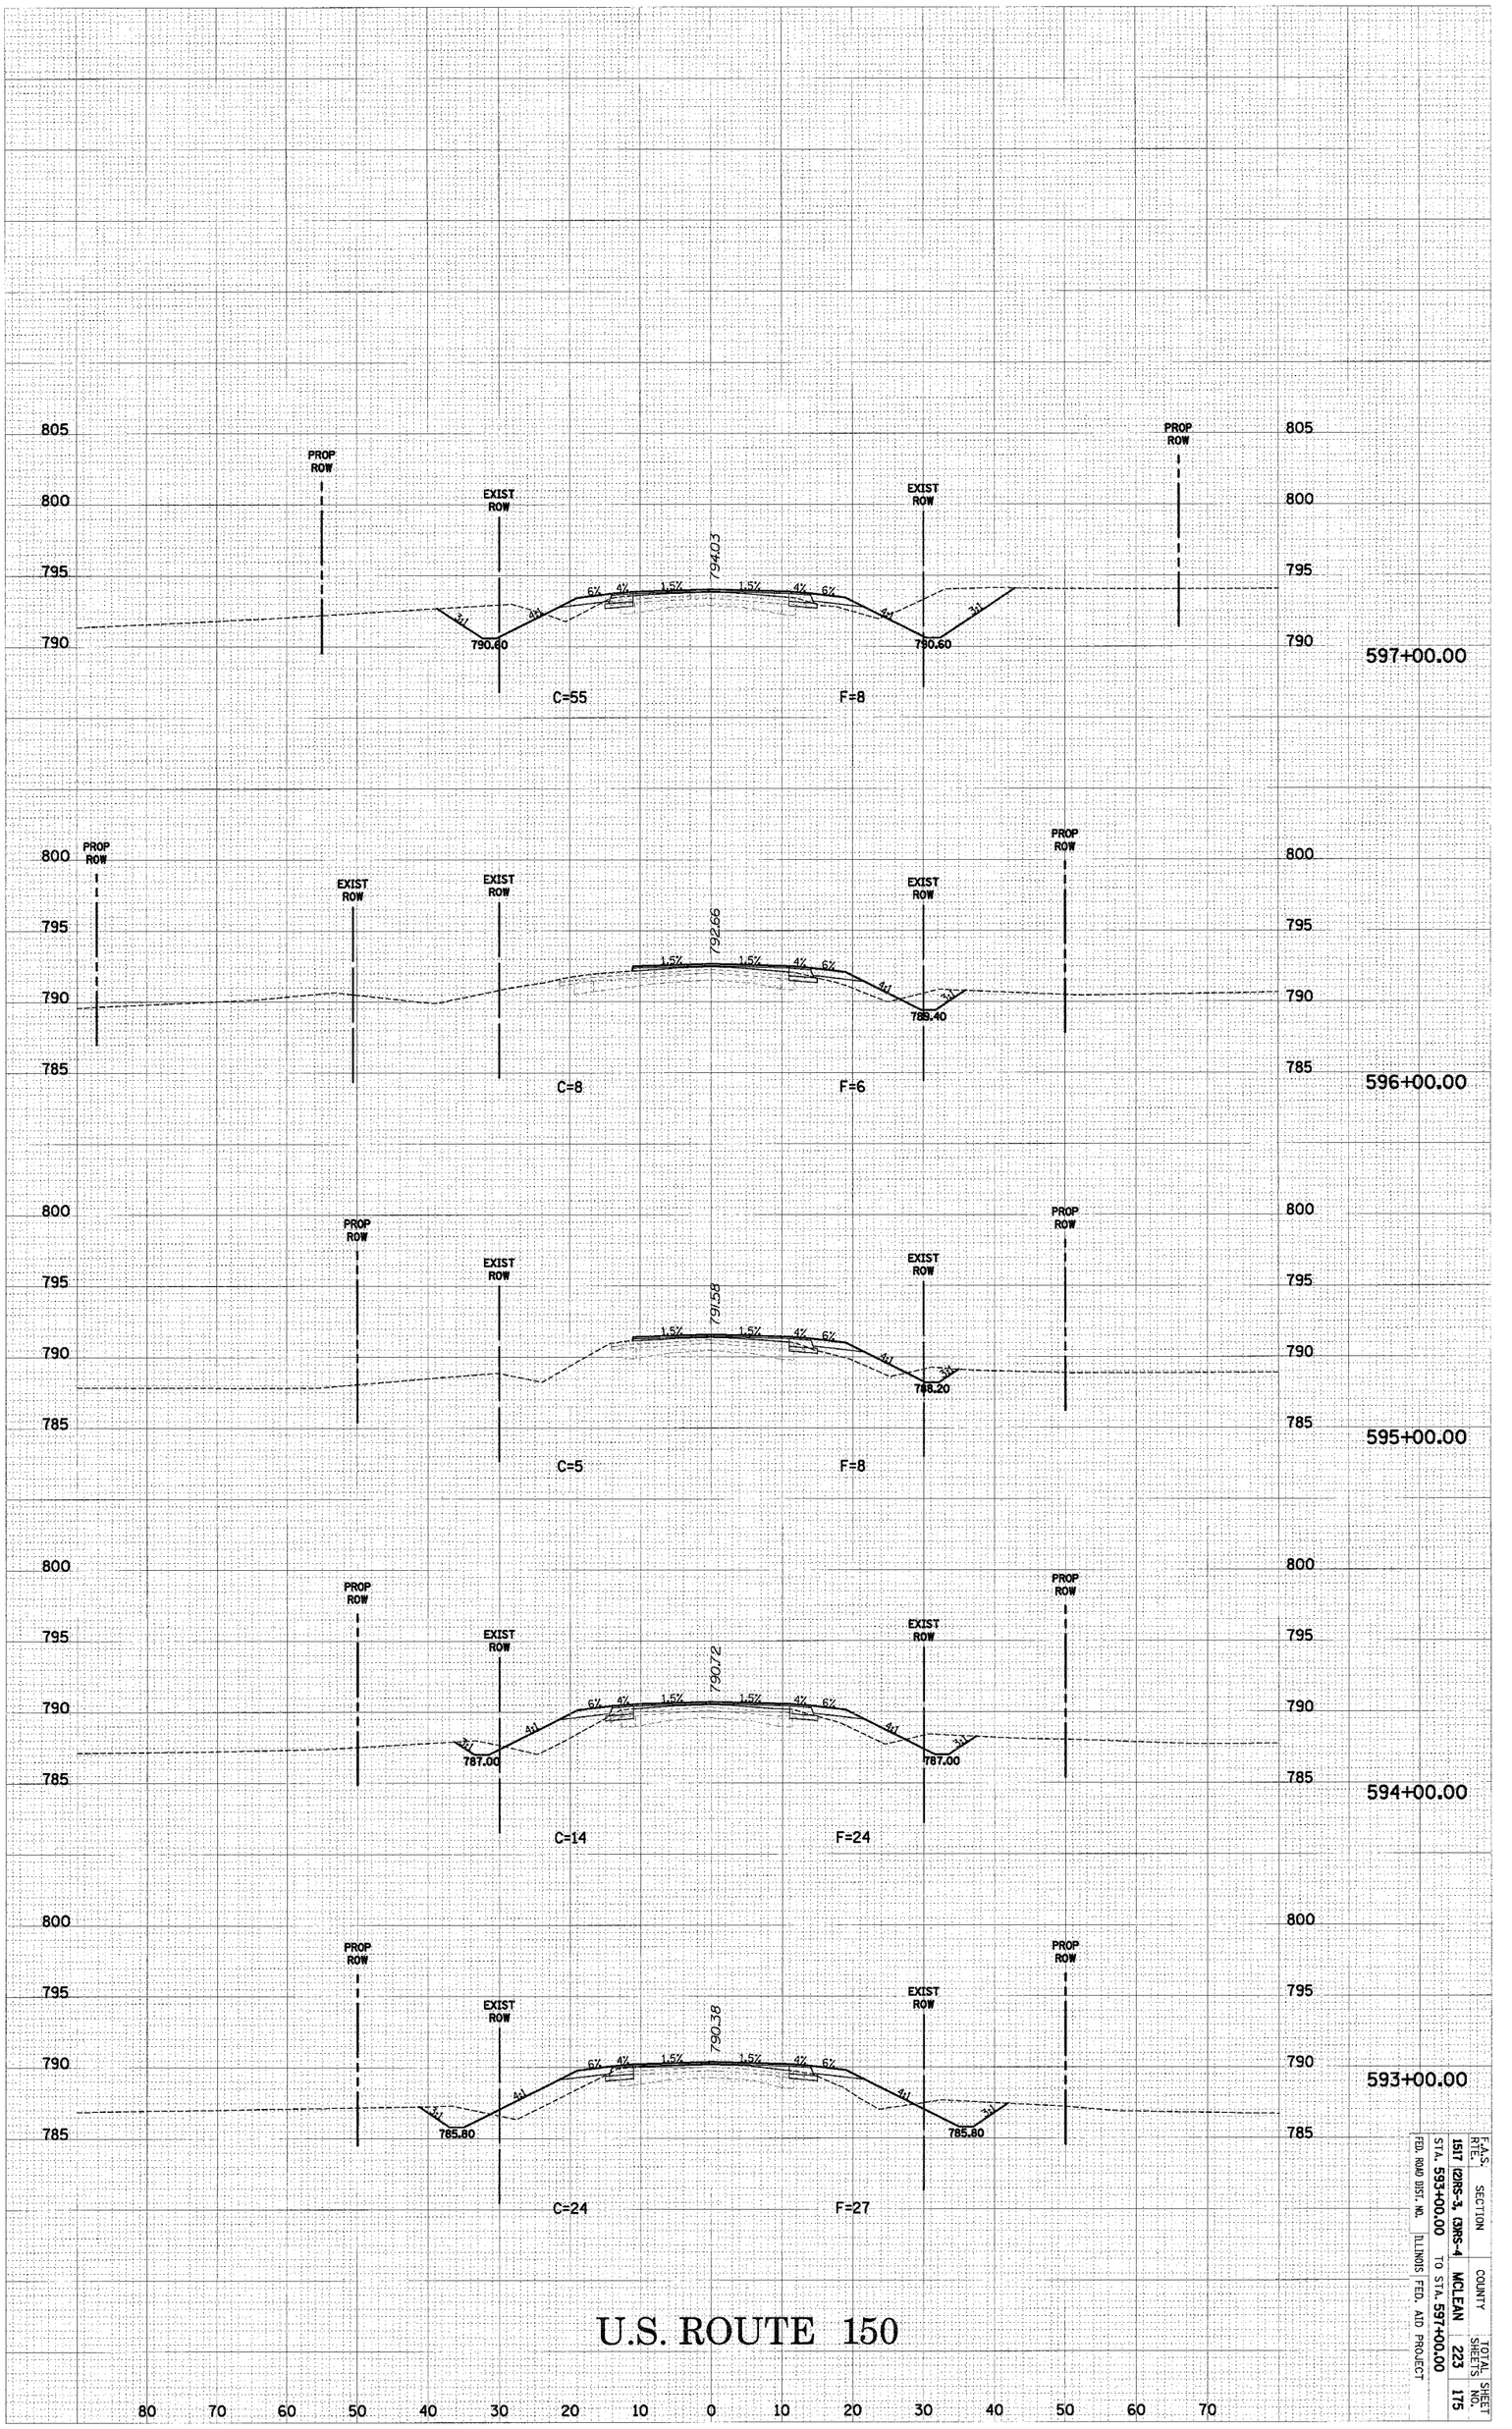

U.S. ROUTE 150

U.S. ROUTE 150 CROSS-SECTIONS STA. 593+00.00 TO STA. 597+00.00

F.A.S. RTE.	SECTION	COUNTY	TOTAL SHEETS	SHEET NO.
1517	(2)RS-5, (3)RS-4	MCLEAN	223	175
FED. ROAD DIST. NO.	ILLINOIS FED. AID PROJECT	STA. 593+00.00 TO STA. 597+00.00		